This drawing is copyright. It is sent to you in confidence and must not be reproduced or disclosed to third parties without our prior permission. Do not scale from this drawing. This drawing is to be read in conjunction with all relevant consultants, specialist manufacturers drawings and specifications. Any discrepancies in dimensions or details on or between these drawings should be drawn to our attention. All dimensions are in millimetres unless noted otherwise. Any surveyed information incorporated within this drawing cannot be guaranteed as accurate unless confirmed by fixed dimension.

REV:	DESCRIPTION:	BY:	CHK:	DATE:
P01	First issue.	TA	MR	25.03.2025

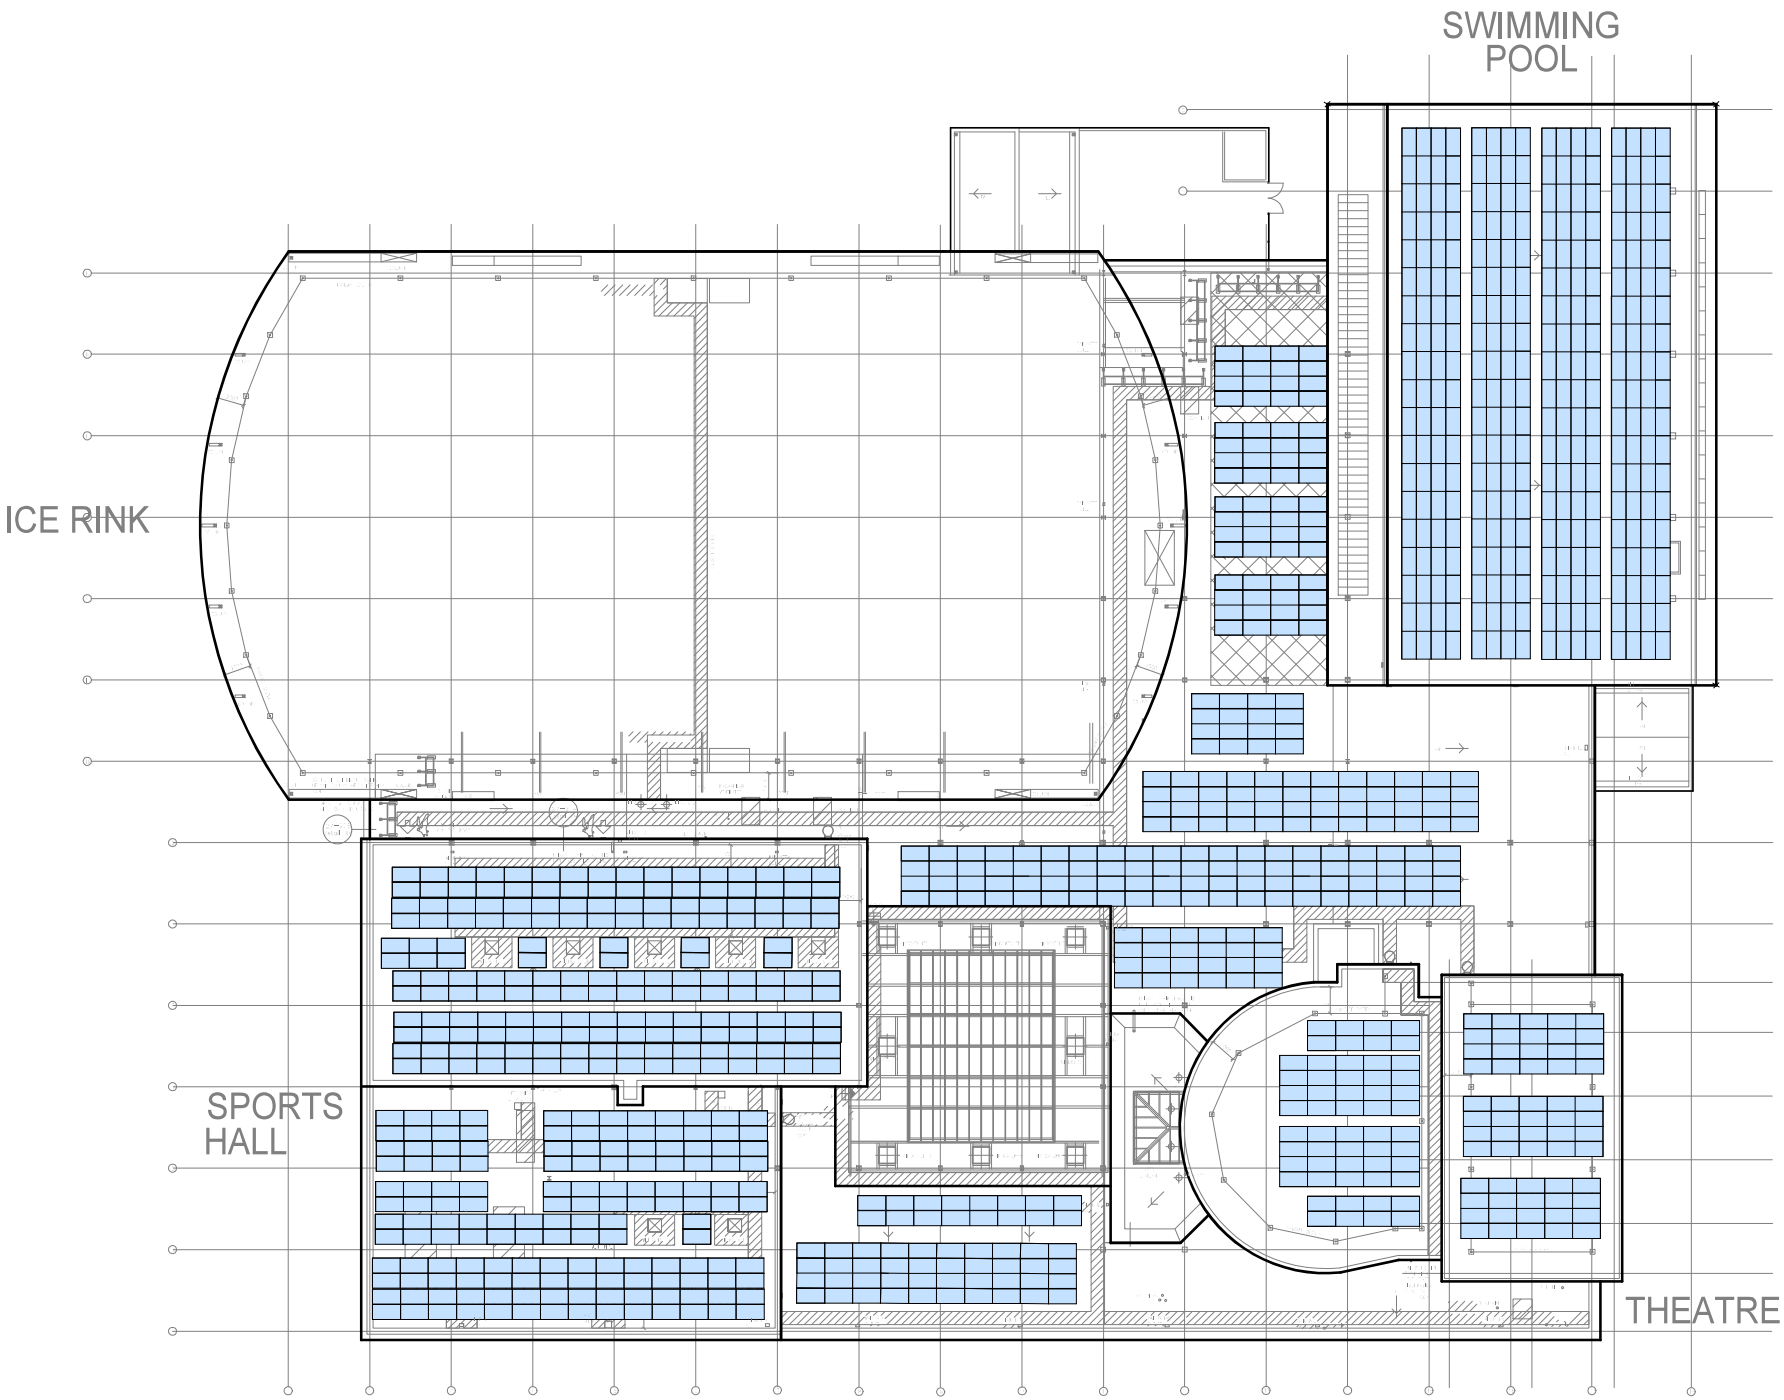

Key

1100 × 2100 PV Panel

PURPOSE: **PLANNING**

PROJECT: **Proposed PV Panels to Roof**
Billingham Forum, Stockton-on-Tees

DESCRIPTION: **Roof Plan - Proposed**

DRAWN BY:	SCALE:	SHEET SIZE:	DATE:
TA	1 : 200	A1	25.03.2025

PRO. NO	ORIG	VOLUME	LEVEL	TYPE	ROLE	NUMBER	SUITABILITY	REV
25068	HL	XX	RF	DR	A	2005	S3	P01

1 **Roof Plan - Proposed**
1 : 200

0m 1 2 4 6 8 10 15 20m

HOWARTH LITCHFIELD
Liddon House, Belmont Business Park, Durham, DH1 1TW. T: Durham (0191) 3840470 E: hlp@hlpuk.com
19-25 Bentwick Street, London, EC1V 3PS T:(0207) 2518906 E: hlp@hlpuk.com
www.howarthlitchfield.com

© Copyright and all intellectual property rights remain vested in Howarth Litchfield Partnership Limited