Evaluation Only. Created with Aspose.PDF. Copyright 2002-2022 Aspose Pty Ltd.

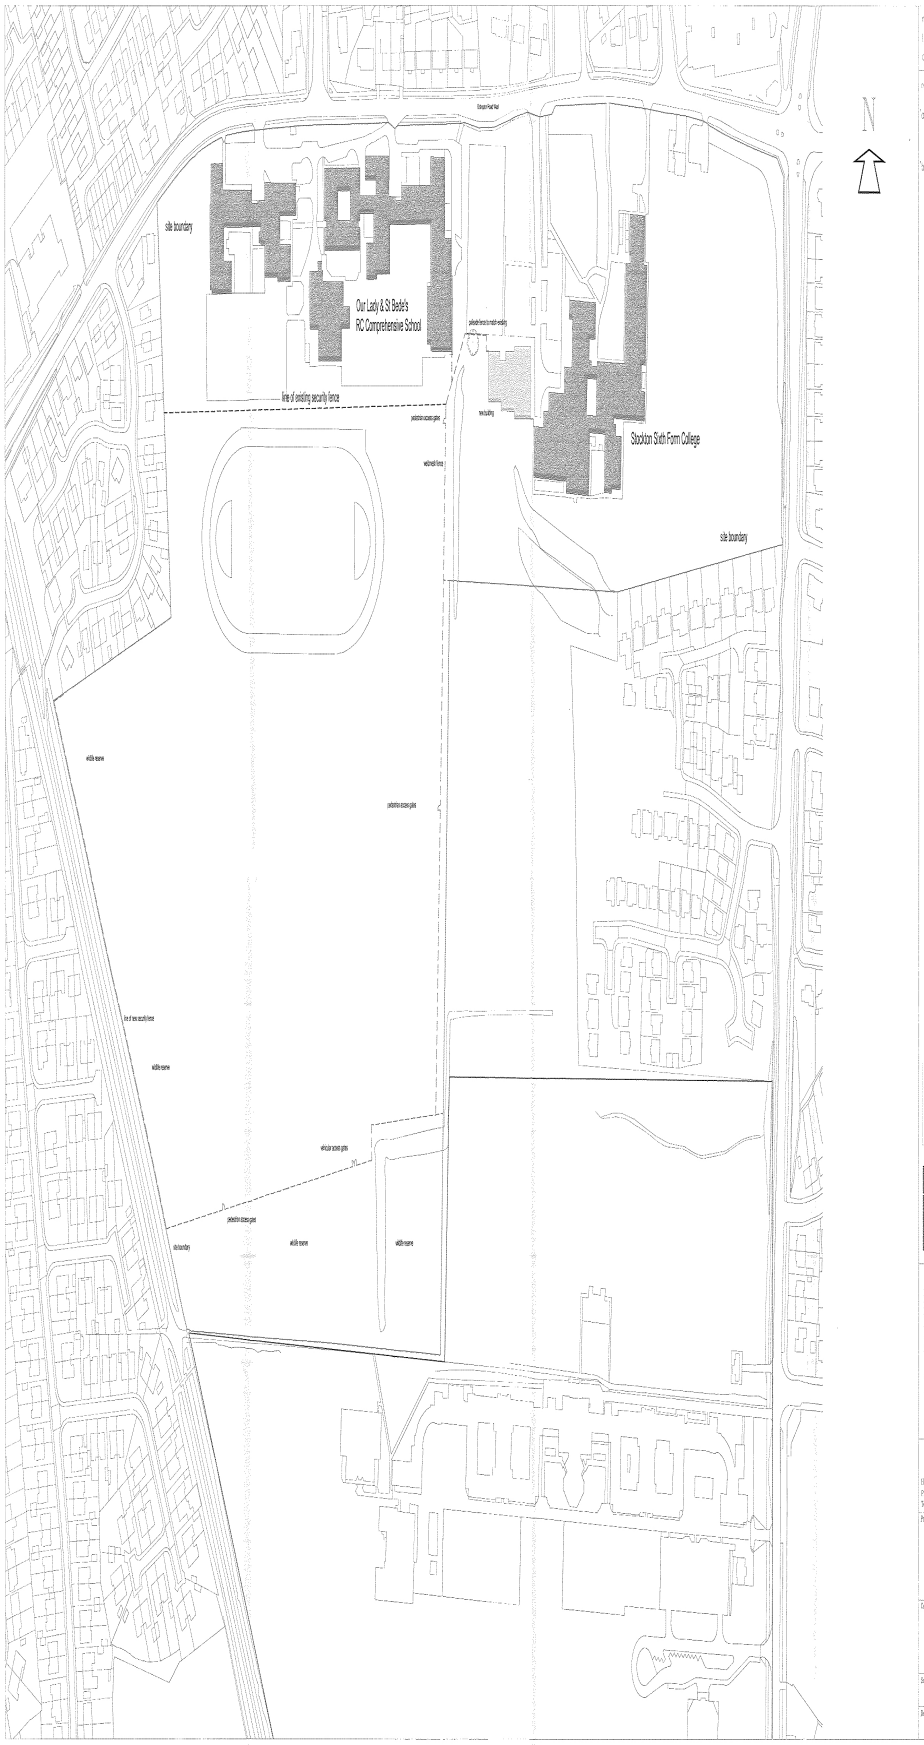

note:

this drawing should not be scaled

all dimensions must be checked on site

revision

'a' west side fence realigned, section abutting houses omitted. Palisade fence at front of building to match existing.

'b' further realignment of west side fence, to enclose wildlife area and re-position the fence on the site boundary.

STOCKTON-ON-TEES BOROUGH COUNCIL
15 NOV 2005
DATE RECEIVED

STOCKTON-ON-TEES BOROUGH COUNCIL
PLANNING
15 NOV 2005
DATE RECEIVED

Reproduced from the Ordnance Survey Map with the permission of the Controller of Her Majesty's Stationery Office.

©Crown Copyright 1997
Stockton Borough Council LA 100 [illegible]

Beacon Council 2003-2004 Performing Construction

Member of the Innovation NO MEMBER

Stockton-on-Tees
BOROUGH COUNCIL

Development and Neighbourhood Services

Head of Property Development: G. Noble, F.R.I.C.S.
P.O.Box 314, Queensway House, West Precinct, Billingham, TS23 2YA
Telephone 01642 [illegible]

Project:

OUR LADY and ST. BEDE'S, SIXTH FORM COLLEGE
and STOCKTON FOOTBALL CLUB
PROPOSED SPORTS / DRAMA FACILITIES

Content:

ORDNANCE MAP : NEW FENCES

Scale: 1:1250

Date: [illegible]

Drawn: [illegible]

Job No. [illegible]