Evaluation Only. Created with Aspose.PDF. Copyright 2002-2022 Aspose Pty Ltd.

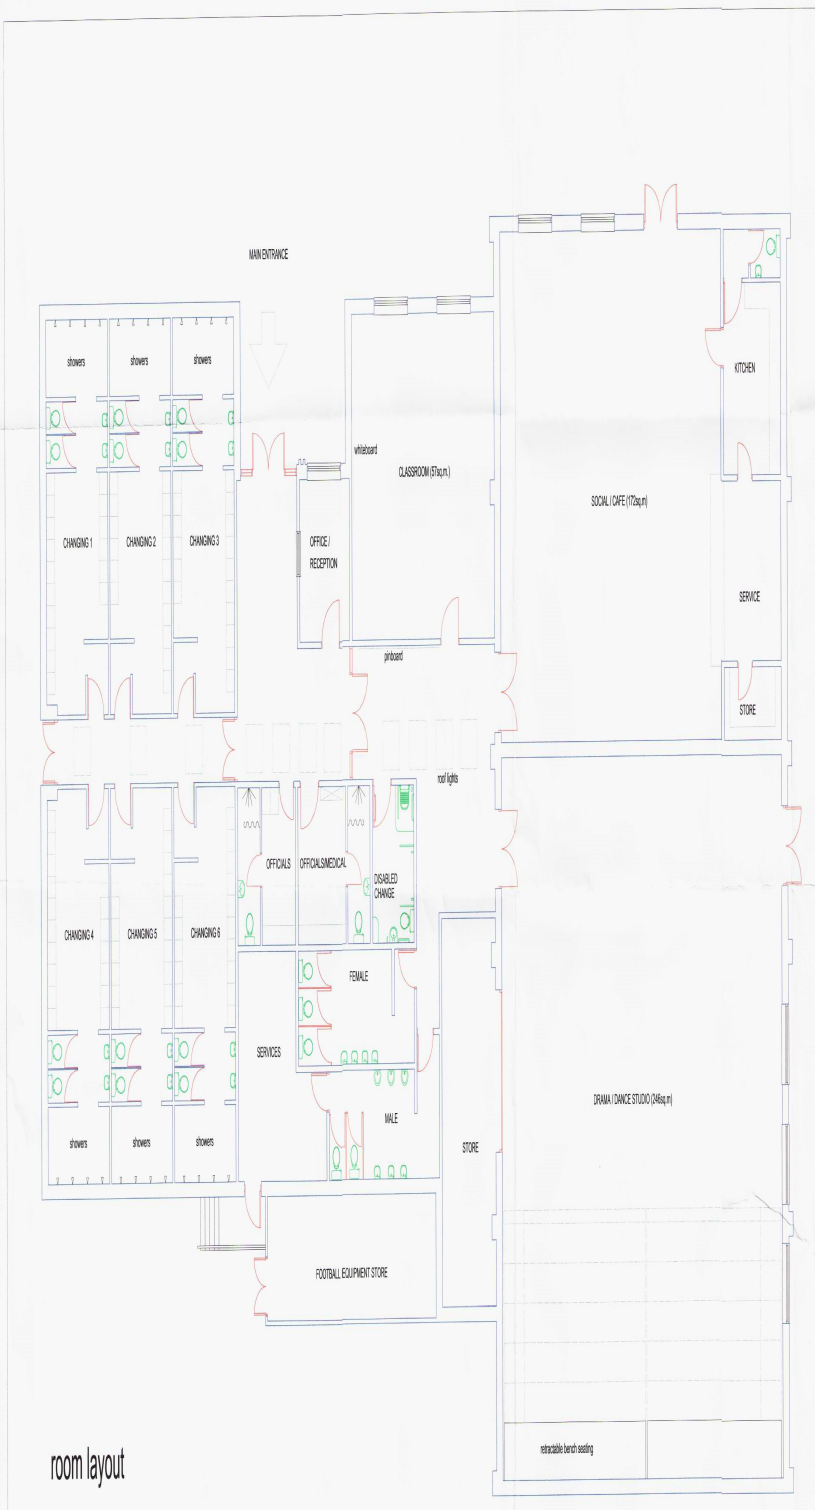

room layout

09/31113/--

note:
this drawing should not be scaled
all dimensions must be checked on s e

revision date

BOROUGH COUNCIL PLANNING
12 OCT 2006
DATE RECEIVED

floor area: 919sq.m.

Beacon Council 2003-2004 Rethinking Construction

MEMBER

Stockton-on-Tees
BOROUGH COUNCIL

Development and Neighbourhood Services

Head of Property Development: K. Noble, F.R.I.C.
P.O.Box 319, Queensway House, West Precinct, Billingham, TS23 2YQ
Telephone (01642) 393939

Project
OUR LADY and ST. BEDE'S, SIXTH FORM COLLEGE
and STOCKTON FOOTBALL CLUB
PROPOSED SPORTS / DRAMA FACILITIES

Content
PROPOSED PLAN

Scales	Date
1:100	15.0 .06
Drawn	Job No.
ctmeldrum	915/ 5542.001