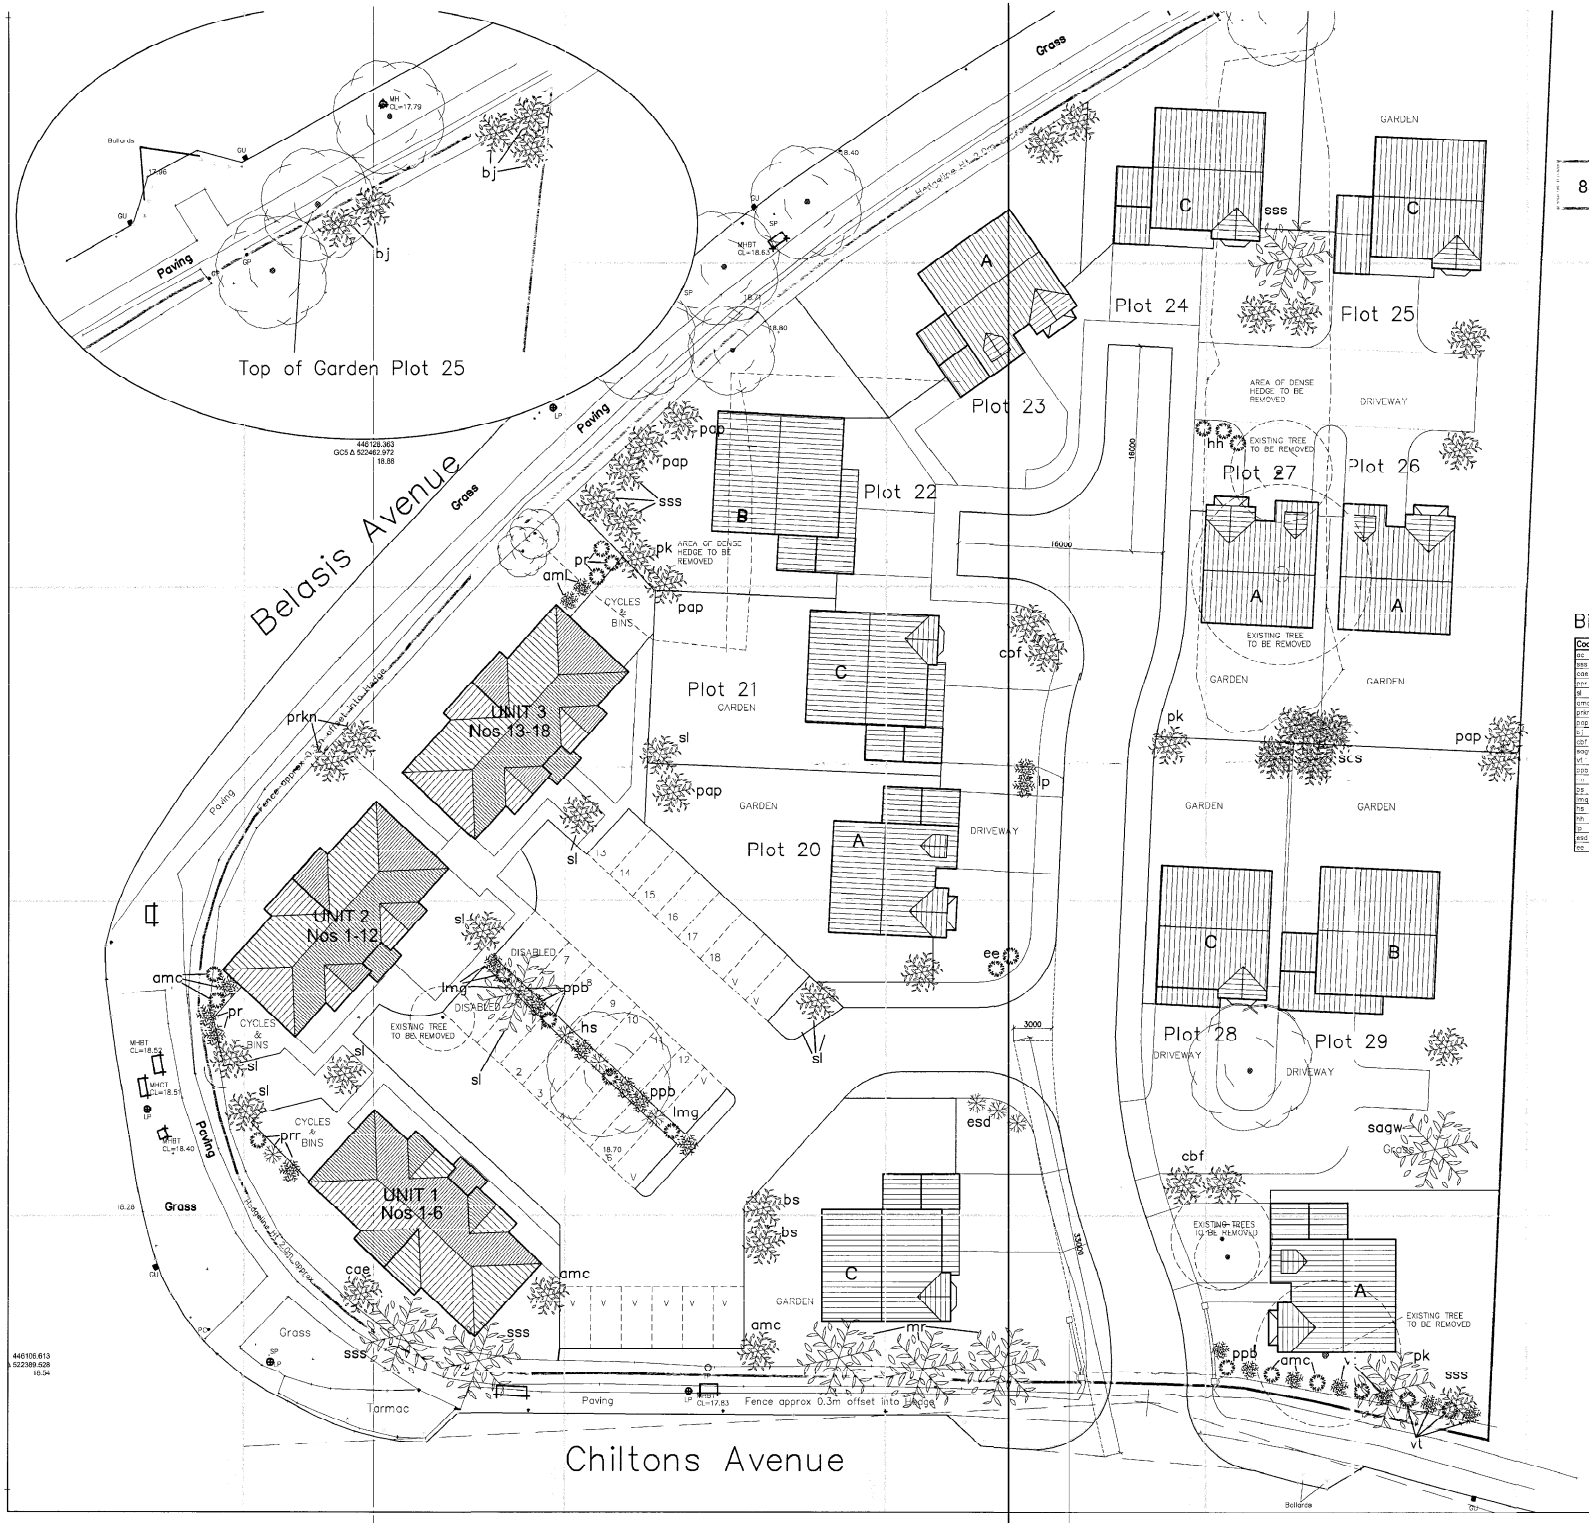

Bill of Quantities

Code	Variety	Size & Type	Qty
ac	Amelanchia canadensis	8–10 girth 65ltr air pot	2
sss	Sorbus sheerwater seedling	8–10 girth 65ltr air pot	9
cae	Cornus alba elegantissima	60–80cm 12 ltr	1
prr	Prunus laura schwerdtii	60–80cm 12 ltr	6
sl	Sorbus cres lutescens	12–14 girth 65ltr air pot	11
amc	Amelanchia canadensis	60–80cm bush 12 ltr	9
prkn	Prunus kanzan	12–14 girth 65ltr air pot	6
pap	Prunus avium plena	12–14 girth 65ltr air pot	7
bj	Betula jacquemontii	12–14 girth 65ltr air pot	4
cbf	Carpinus betulus fastigiata	12–14 girth 65ltr air pot	4
saqw	Sorbus aria. Golden wonder	12–14 girth 65ltr air pot	1
vt	Viburnum tinus	60– 80 12 ltr	9
pp	Potentilla primrose beauty	30– 40 2 ltr	33
m	Malus muiki	12–14 girth 65ltr air pot	3
bs	Berberis stenophylla	60– 80 12 ltr	3
lmg	Lonicera nit. maygreen	30– 40 2 ltr	12
hs	Hebe sutherlandii	20– 30 2 ltr	27
hh	Hypericum hidcote	30– 40 2 ltr	12
ip	Lonicera pileta	30– 40 2 ltr	8
esd	Escalonia slieve donard	30– 40 2 ltr	21
ee	Elaeagnus ebbingii	30– 40 2 ltr	6

All dimensions to be checked on site.
Do not scale off this drawing.
Any discrepancies to be reported to Architects.

Copyright © All rights reserved. No part of this drawing may be reproduced or transmitted in any form without the prior permission in writing of Andrew Bramley Associates.

Notes

No.	Date	Description	Chckc

REVISIONS

ANDREW BRAMLEY ASSOCIATES ARCHITECTS
North Arch Cottage, 278 High Street,
Northallerton, North Yorkshire DL7 8DW
Tel: 01609 774957. Fax: 01609 766506.
E-mail: admin@abramleyassociates.co.uk

Planning Supervisor
Interior Design
Facilities Management Design

Project 06/3509/-- 06/3693/--

PROPOSED RESIDENTIAL DEVELOPMENT, BELASIS AVENUE, BILLINGHAM

Client: THOROUGHBRED HOMES

Title: SITE LAYOUT LANSCAPE PLAN AS PROPOSED

Date	Scale
November 2006	1:200
Drawn by ARL	Checked by ARL
Drg No. 2006:78/12	Rev. A