© WCEC ARCHITECTS – DISCLAIMER

The drawing is copyright and may not be reproduced or used except by agreement with WCEC Architects or their successors. The drawing must be read in conjunction with all other relevant drawings and specifications. All dimensions are to be checked by the contractor responsible for setting out the works and any discrepancies are to be reported immediately. Do not scale this drawing. Materials not in conformity with relevant British or European Standards or Codes of Practice are not to be specified unless approved by WCEC Architects. This drawing must not be used for construction purposes unless issued for that purpose.

XREF'S IN THIS DRAWING

NOTE

ALL SIGN LOCATIONS ARE INDICATIVE. SIGNAGE PLANNING APPLICATION TO BE SUBMITTED BY OMEGA SIGNS

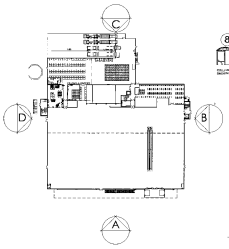

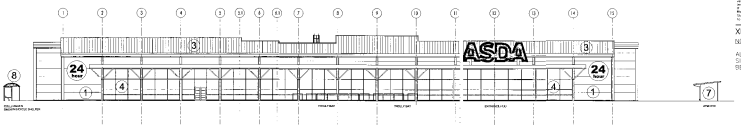

FRONT ELEVATION A

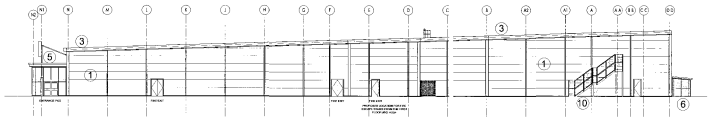

SIDE ELEVATION B

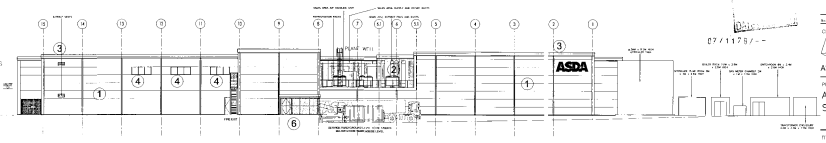

REAR ELEVATION C

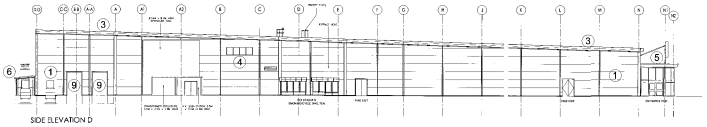

SIDE ELEVATION D

MATERIALS SPECIFICATION

1. MAIN CLADDING
EUROCLAD "INSULATED EUROPANEL
COLOUR TO BE WHITE RAL 9010.

2. PLANT WELL CLADDING
POLYESTER COATED RAL BRIGHT WHITE
POLYESTER COATED.

3. MAIN ROOF
KALZIP 'S00 STANDING SEAM ALUMINIUM
ROOF COLOUR FINISH KAL ALLOY
NATURAL STUCCO EMBOSSED

4. CURTAIN WALLING/FIRST FLOOR WINDOWS
POLYESTER POWDER COATED ALUMINIUM
FRAME COLOUR RAL 9010 WHITE. GLASS
OUTER PAIN 6mm PILKINGTON
OPTIFLOAT GREEN WITH 8.8mm CLEAR
INNER PAIN.

5. CANOPY ROOF
CORUS PRECISION METAL SHEET
1000/33 COLOUR WHITE RAL 9010

6. EXTERNAL COMPACTOR ENCLOSURE
EXTERNAL COMPACTOR ENCLOSURE TO
BE FORMED USING 75x75mm POSTS
INFILLED WITH WELL MESH COLOUR TO
BE WHITE RAL 9010.
ROOF TO BE FORMED USING PROFILED
CLADDING PANELS COLOUR TO BE WHITE
RAL 9010.

7. ATM POD
REFER TO DRAWING NUMBER PL–08.

8. SMOKERS/CYCLE SHELTER
REFER TO DRAWING NUMBER PL–06.

9. ROLLERSHUTTERS
7400x3600mm ROLLERSHUTTER COLOUR
TO BE WHITE RAL 9010.

10. EXTERNAL STEEL STAIRS
REFER TO DRAWING NUMBER PL–07

No	Date	Description	Checked

CLIENT

ASDA STORES LTD

PROJECT

ASDA STOCKTON
STORE REBUILD

TITLE

PROPOSED
ELEVATIONS

DRAWING STATUS

PLANNING

DRAWN	RC	CHECKED	RH

SCALE 1:200

DATE MAR 07

CAMBRIDGE OFFICE
CAMBRIDGE Road
Impington
CAMBRIDGE
CB24 9NL
T: 01223 233570
F: 01223 235733
E: mail@wcec.co.uk
WWW.WCEC.CO.UK

WCEC ARCHITECT

JOB NO.	DRAWING NUMBER	REV
07_12	PL–05	