rev	amendment	date
1	costing issue	04.07.07
2	curtain walling amended generally	30.07.07
3	music pod swapped to opposite end to avoid drainage run	30.08.07

A - A

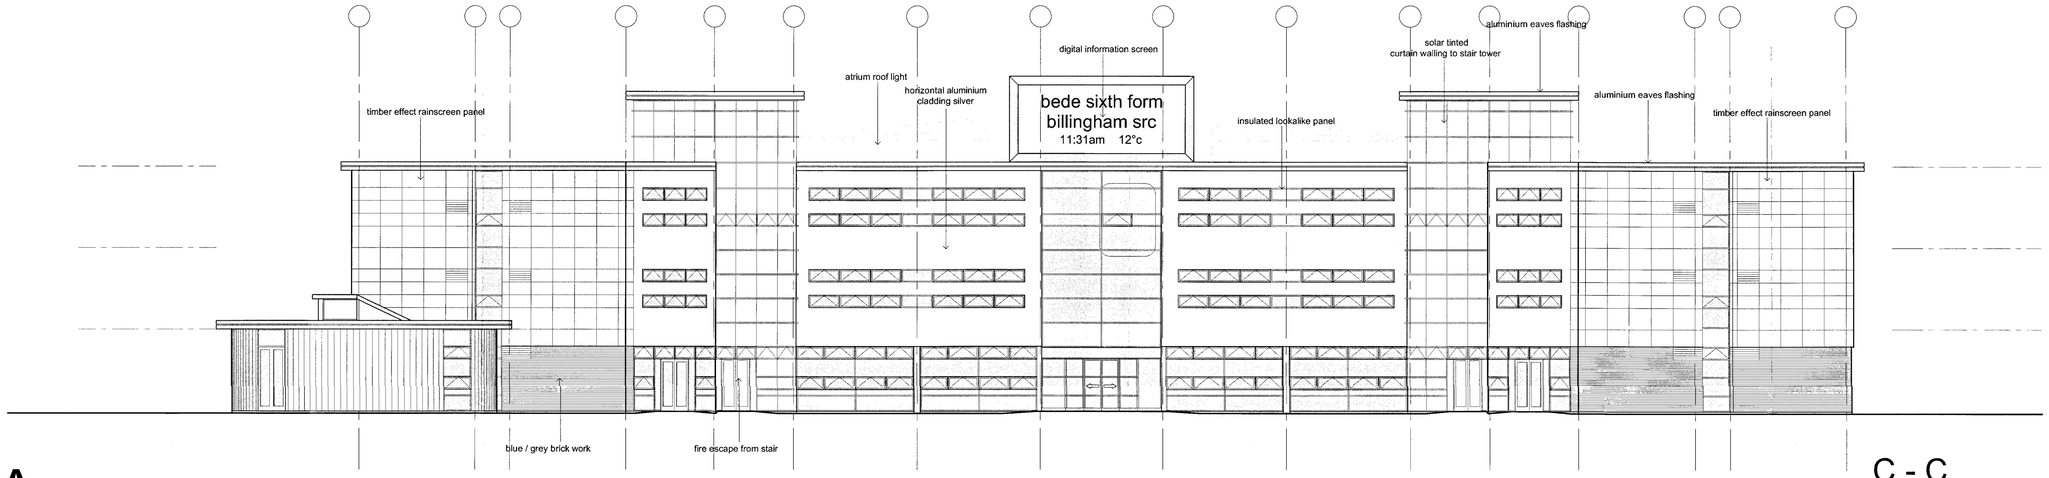

B - B

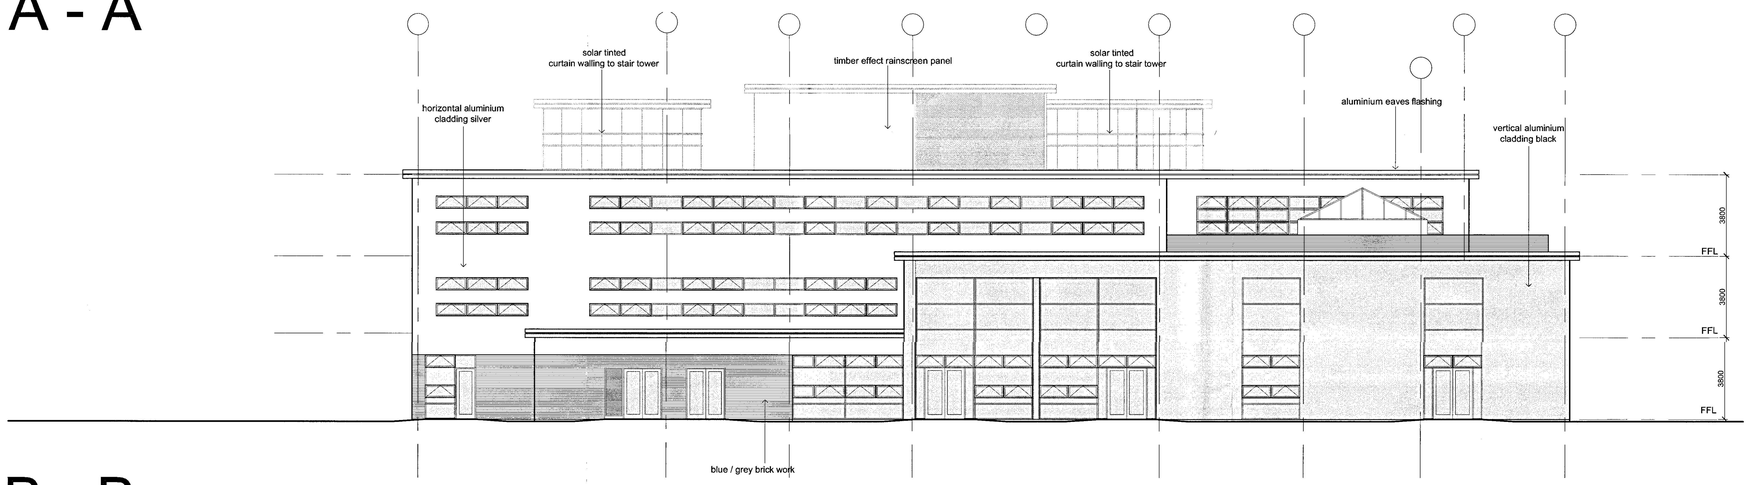

C - C

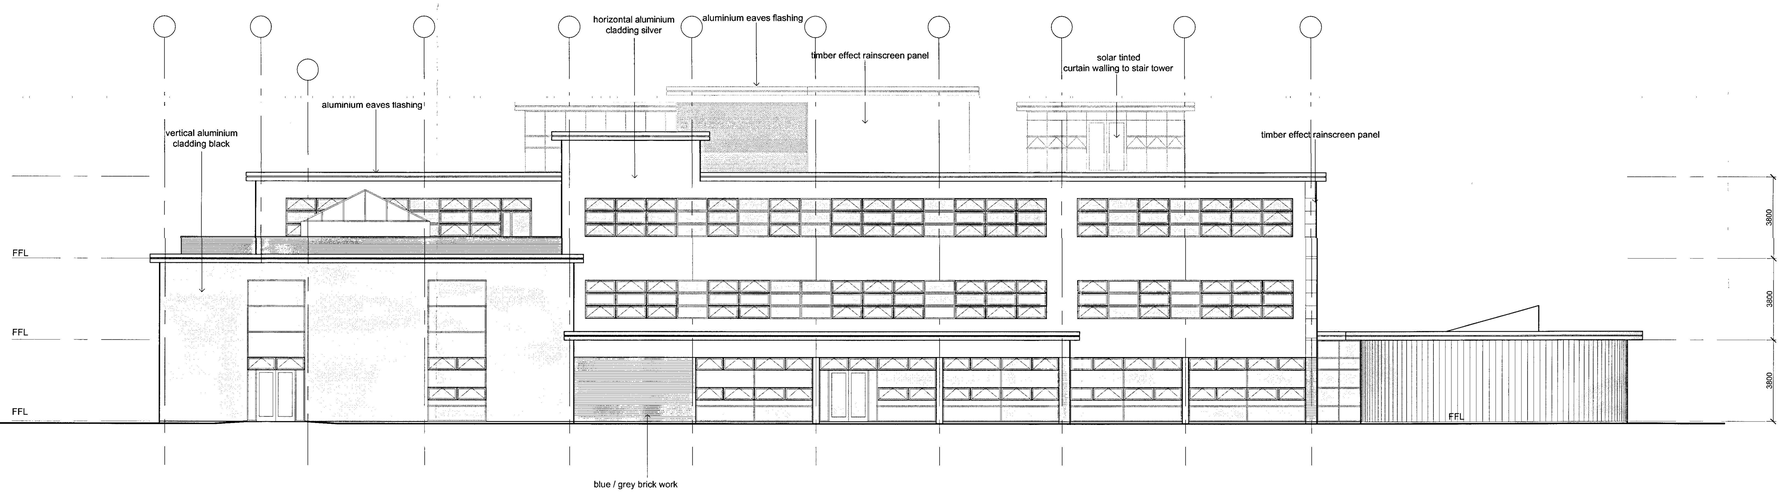

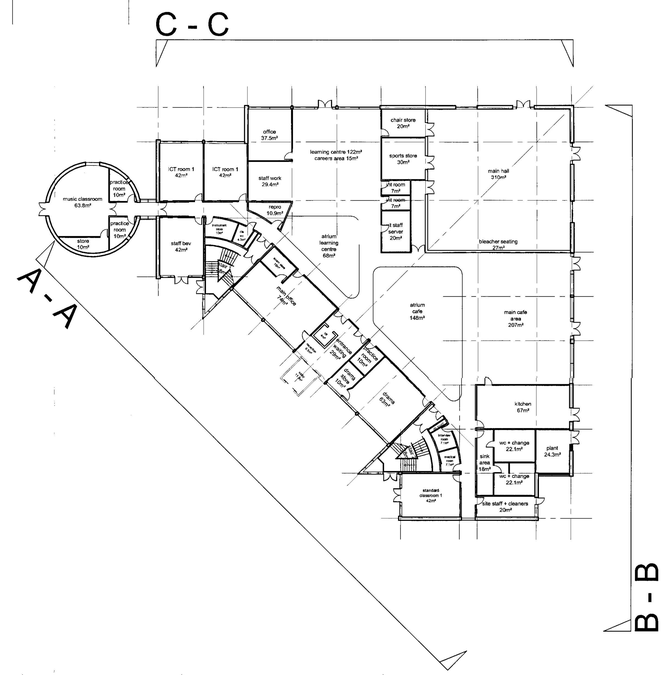

Status	costing issue
Project	bede sixth form billingham src
Drawing	elevations
Project No. 4929b	Dwg. No. 300.01 Rev. C3
Scale at A0 1:100	Drawn sp-te Checked Date 30th august 2007

waring and netts

This drawing is copyright check all dimensions on site inform architect of any discrepancies scale to figured dimensions only do not scale