rev	amendment	date
1	costing issue	30.08.07
2	design altered	12.09.07

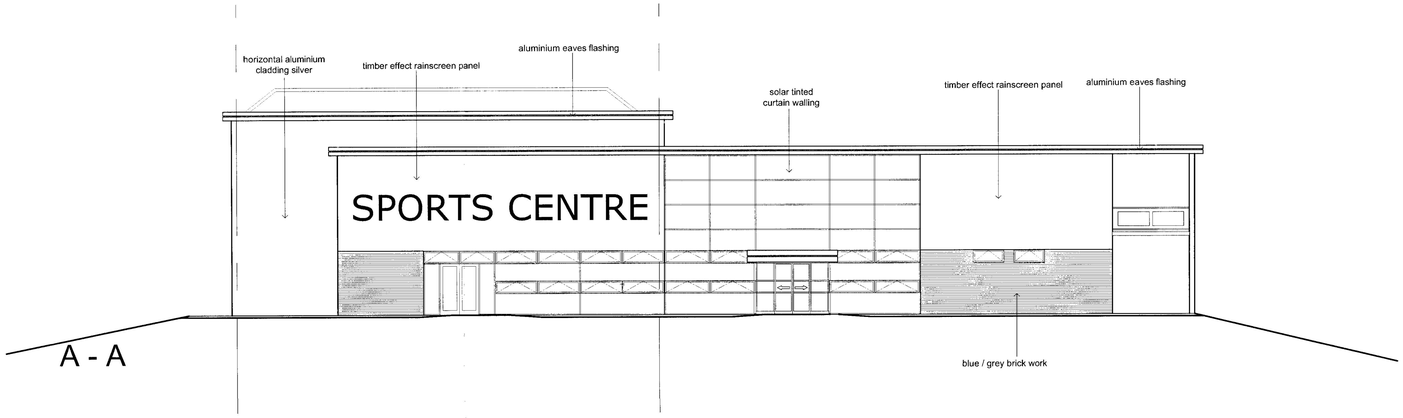

A - A

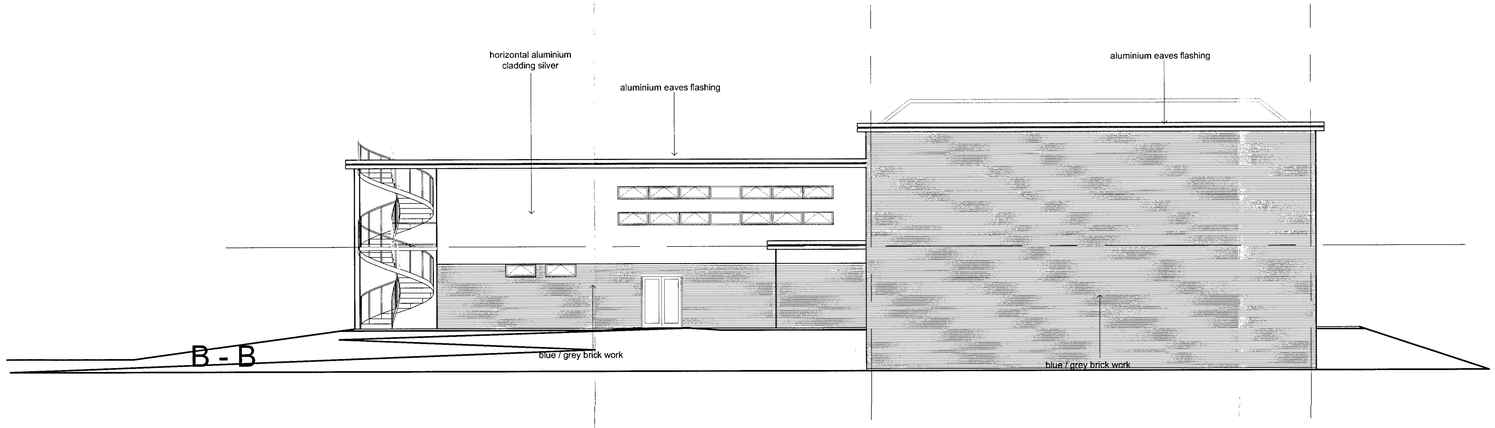

B - B

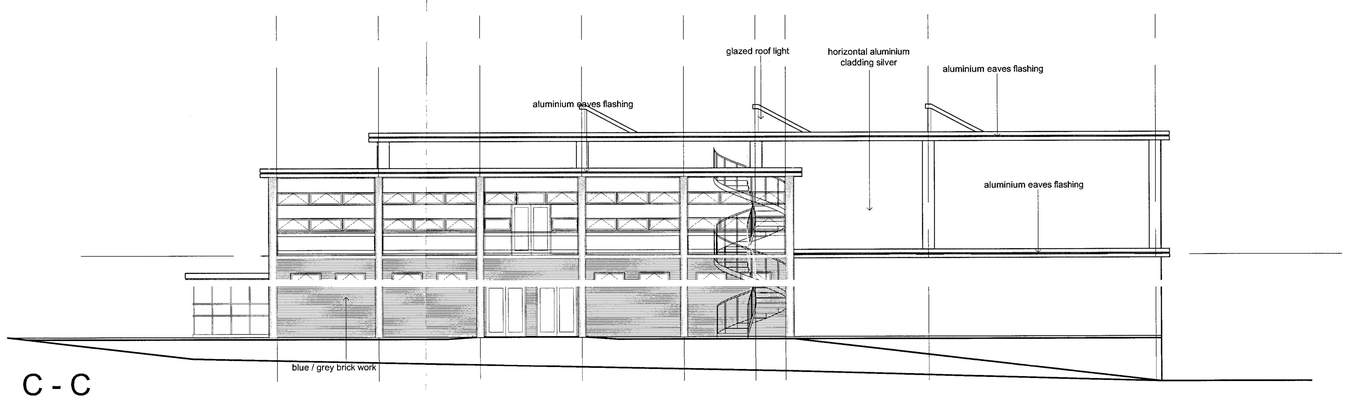

C - C

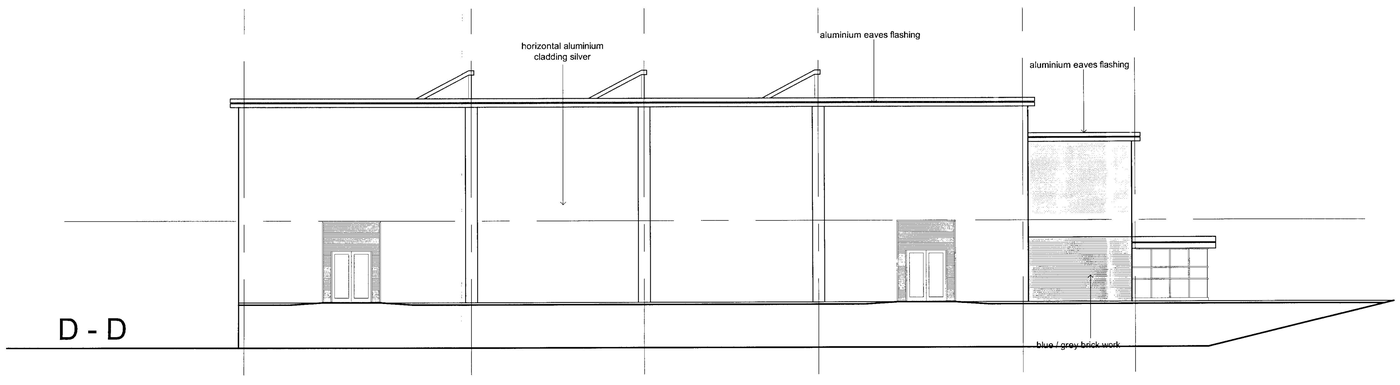

D - D

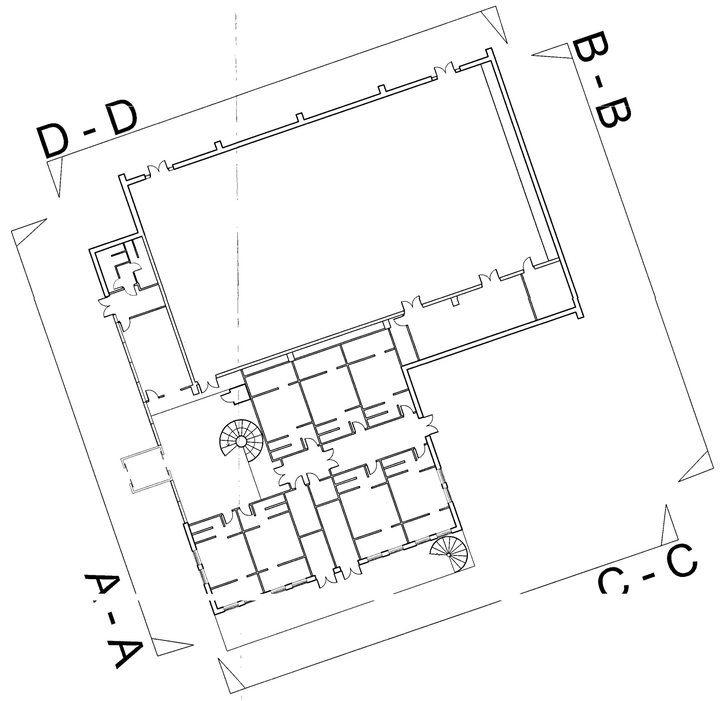

STOCKTON BOROUGH COUNCIL
20 SEP 2007
DATE RECEIVED
07/2731/FUL

Status: costing issue
Project: bede sixth form sports centre billingham src
Drawing: elevations
Project No. 4929c Dwg. No. 300.01 Rev. C2
Scale at A0 1:100 Drawn TE Checked SP Date 12 september 2007

This drawing is copyright. check all dimensions on site inform architect / act of any discrepancies - work to figured dimensions only - do not scale

waring netts