0717/001 A - SITE LAYOUT

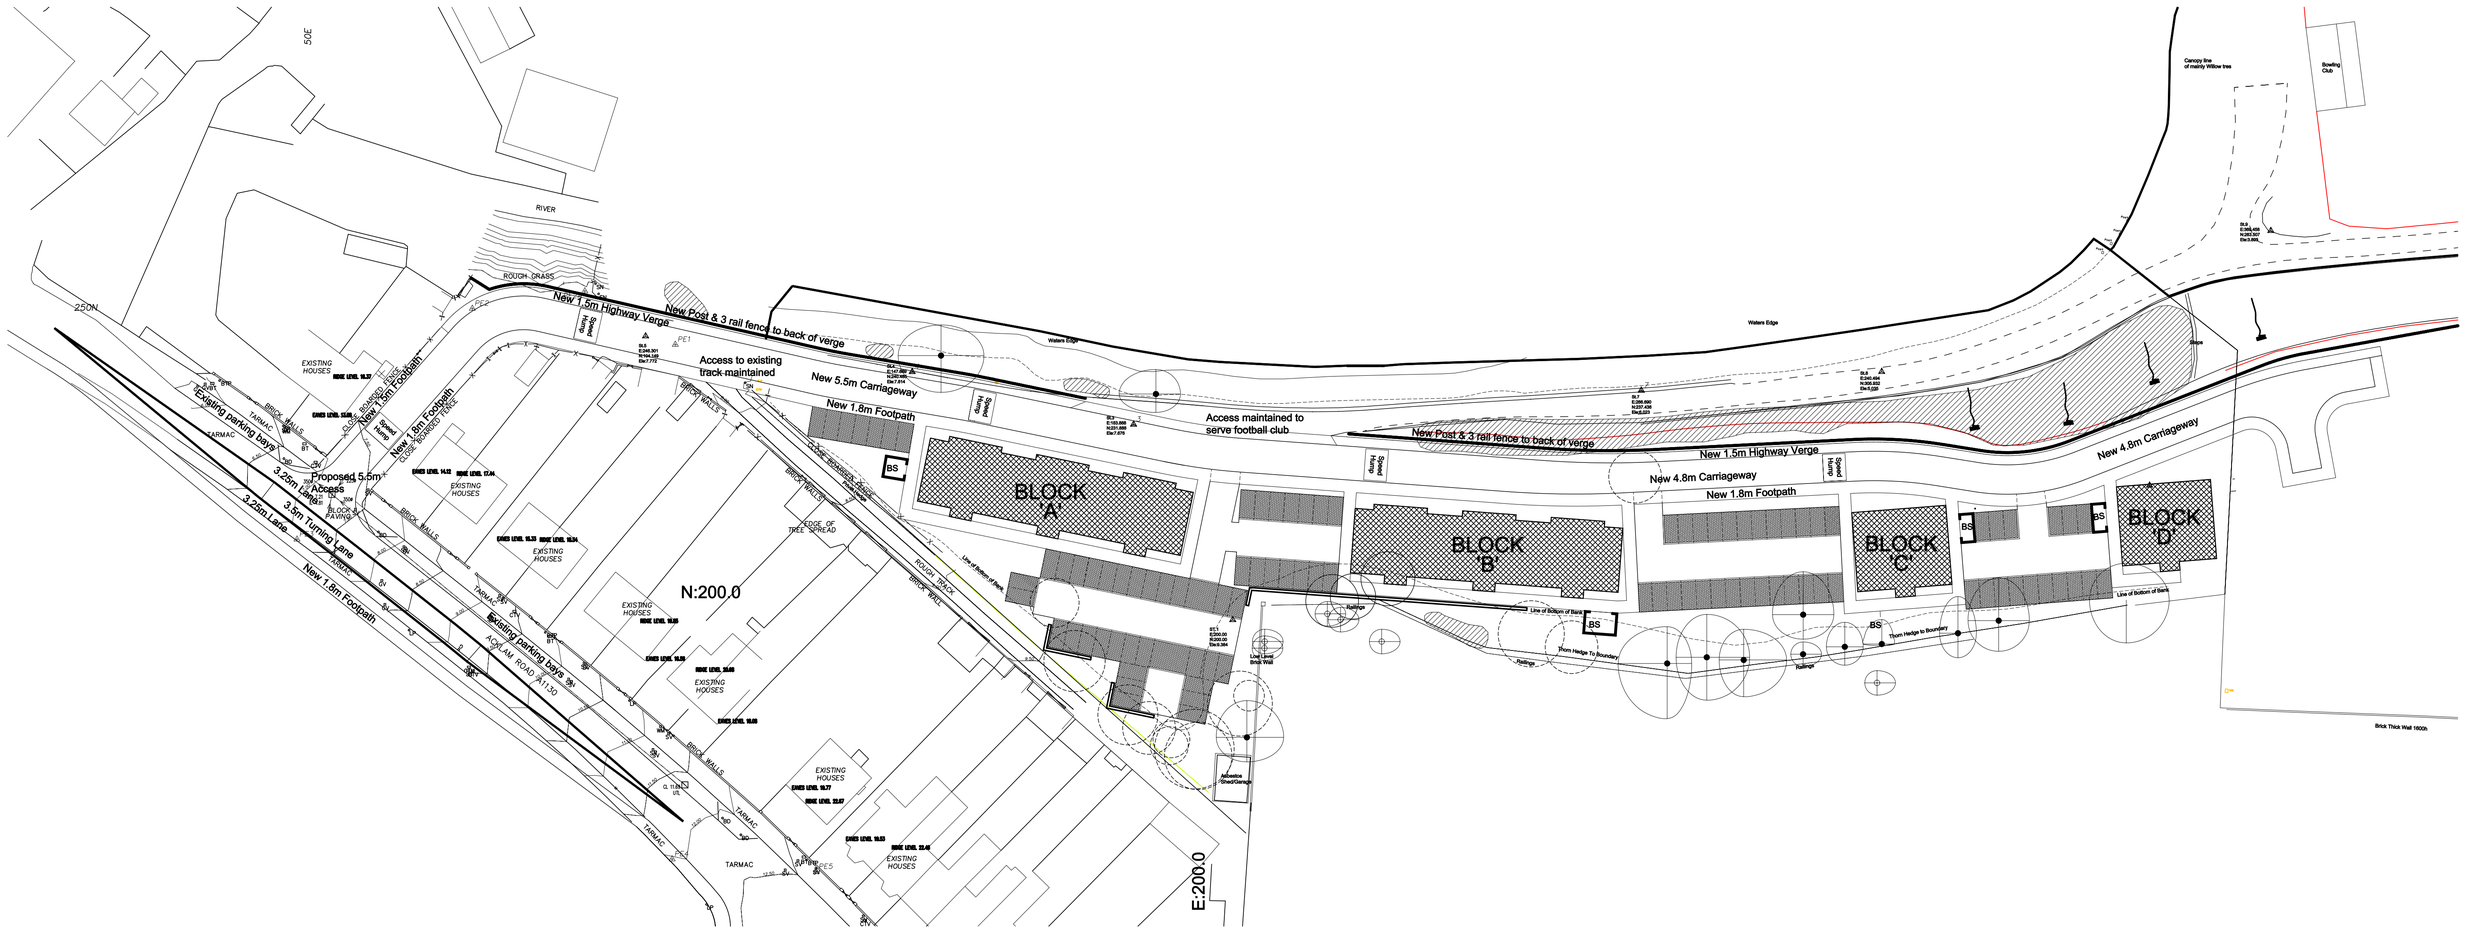

1 DO NOT SCALE THIS DRAWING 2 CHECK ALL DIMENSIONS ON SITE 3 COPYRIGHT IN THIS DRAWING AND ANY DESIGNS CONTAINED THEREIN ARE THE PROPERTY OF ELDER LESTER GARLAND McGREGOR CHARTERED ARCHITECTS AND MUST NOT BE COPIED WITHOUT WRITTEN AGREEMENT										PROJECT: CARLINGTON DEVELOPMENTS HOUSING DEVELOPMENT THORNABY FOOTBALL CLUB ACKLAM ROAD THORNABY	DRAWING: SITE LAYOUT - - - -	Elder Lester Garland McGregor Chartered Architects Reed's Mill Atlas Wynd Yarm TS15 9AD tel: 01642 782211 fax: 01642 790123 e.mail: admin@elgm.co.uk web site: www.elgm.co.uk	SCALE: 1/500 PROJECT CONTACT: I M MCGREGOR DATE FIRST PLOTTED: 24/06/2007 LAST PLOTTED: 24/07/2007 DRAWING NO: 0717/001 A
A 24/07/07	LAYOUT REPLANNED	B –/–/01	REVISION	C –/–/01	REVISION	D –/–/01	REVISION	E –/–/01	REVISION				