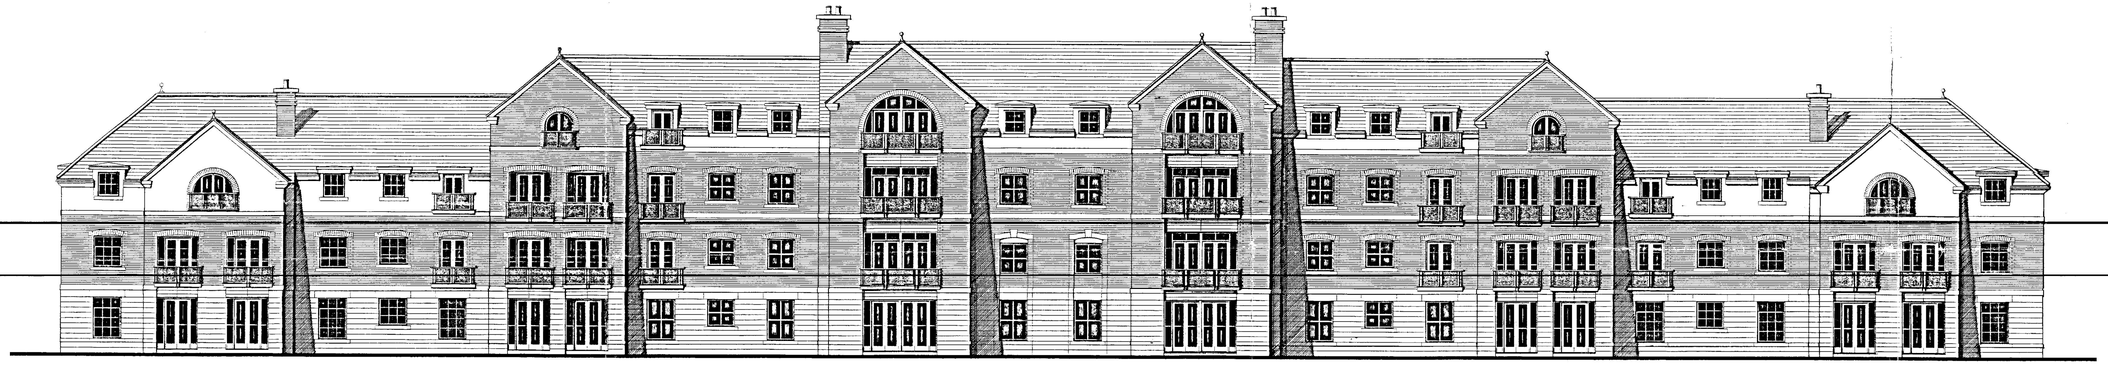

Front Elevation 1:100 as proposed

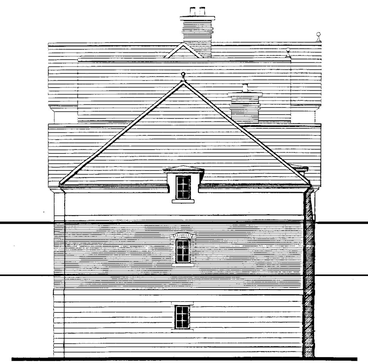

Side Elevation 1:100 as proposed

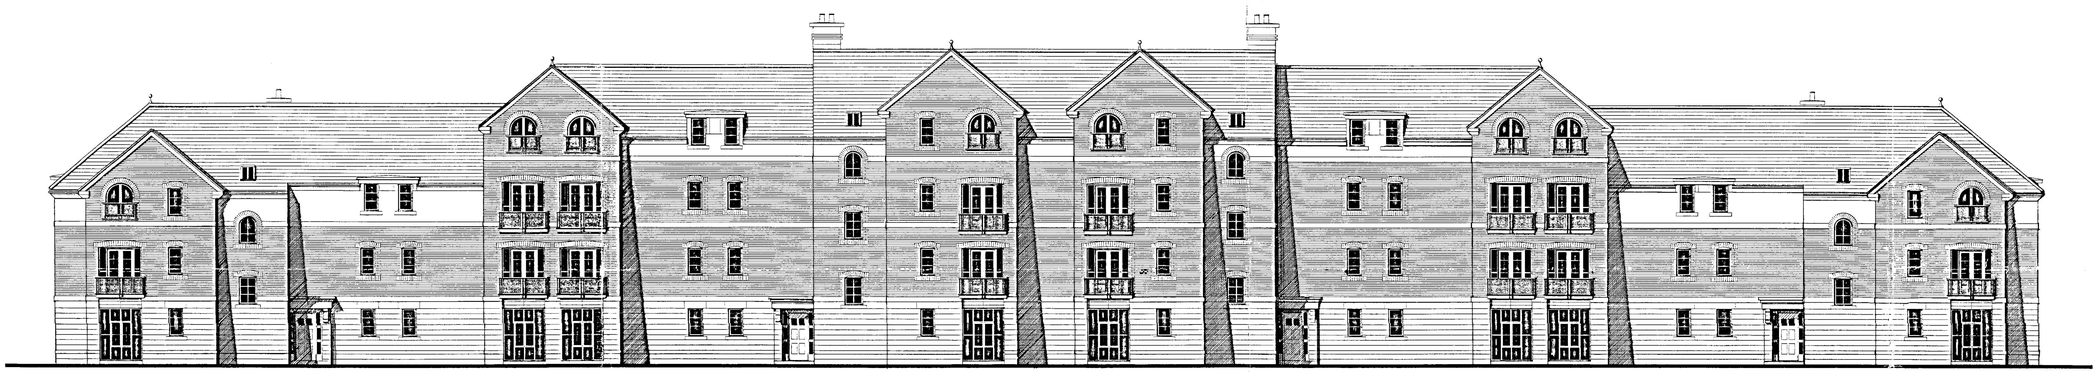

Rear Elevation 1:100 as proposed

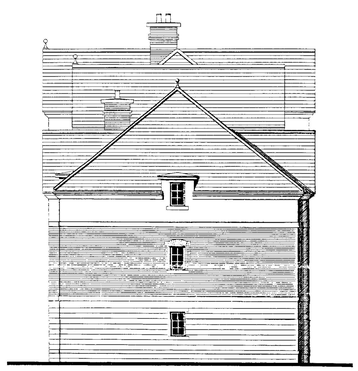

Side Elevation 1:100 as proposed

DO NOT SCALE FROM THIS DRAWING: if in doubt ask.

© COPYRIGHT ALL RIGHTS RESERVED THIS DRAWING MUST NOT BE REPRODUCED, IN WHOLE OR IN PART WITHOUT PERMISSION.

STOCKTON-ON-TEES BOROUGH COUNCIL
APPROVED PLAN
HEAD OF PLANNING & ENVIRONMENT

Blackett Hart & Pratt
Incorporating Dean Mallen Solicitors
CHARTERED TOWN PLANNING

Project:	Proposed Residential Development at: Teesdale Park, Acklam Road, Thornaby Stockton-on-Tees.
Description:	Apartments Type B - Plot Nos 13 - 40 Proposed Elevations
Client:	Carlington Developments Ltd
Scale: 1:100	Drwg No: CD/55233/B-P2
Date: FEB 04	Rev: