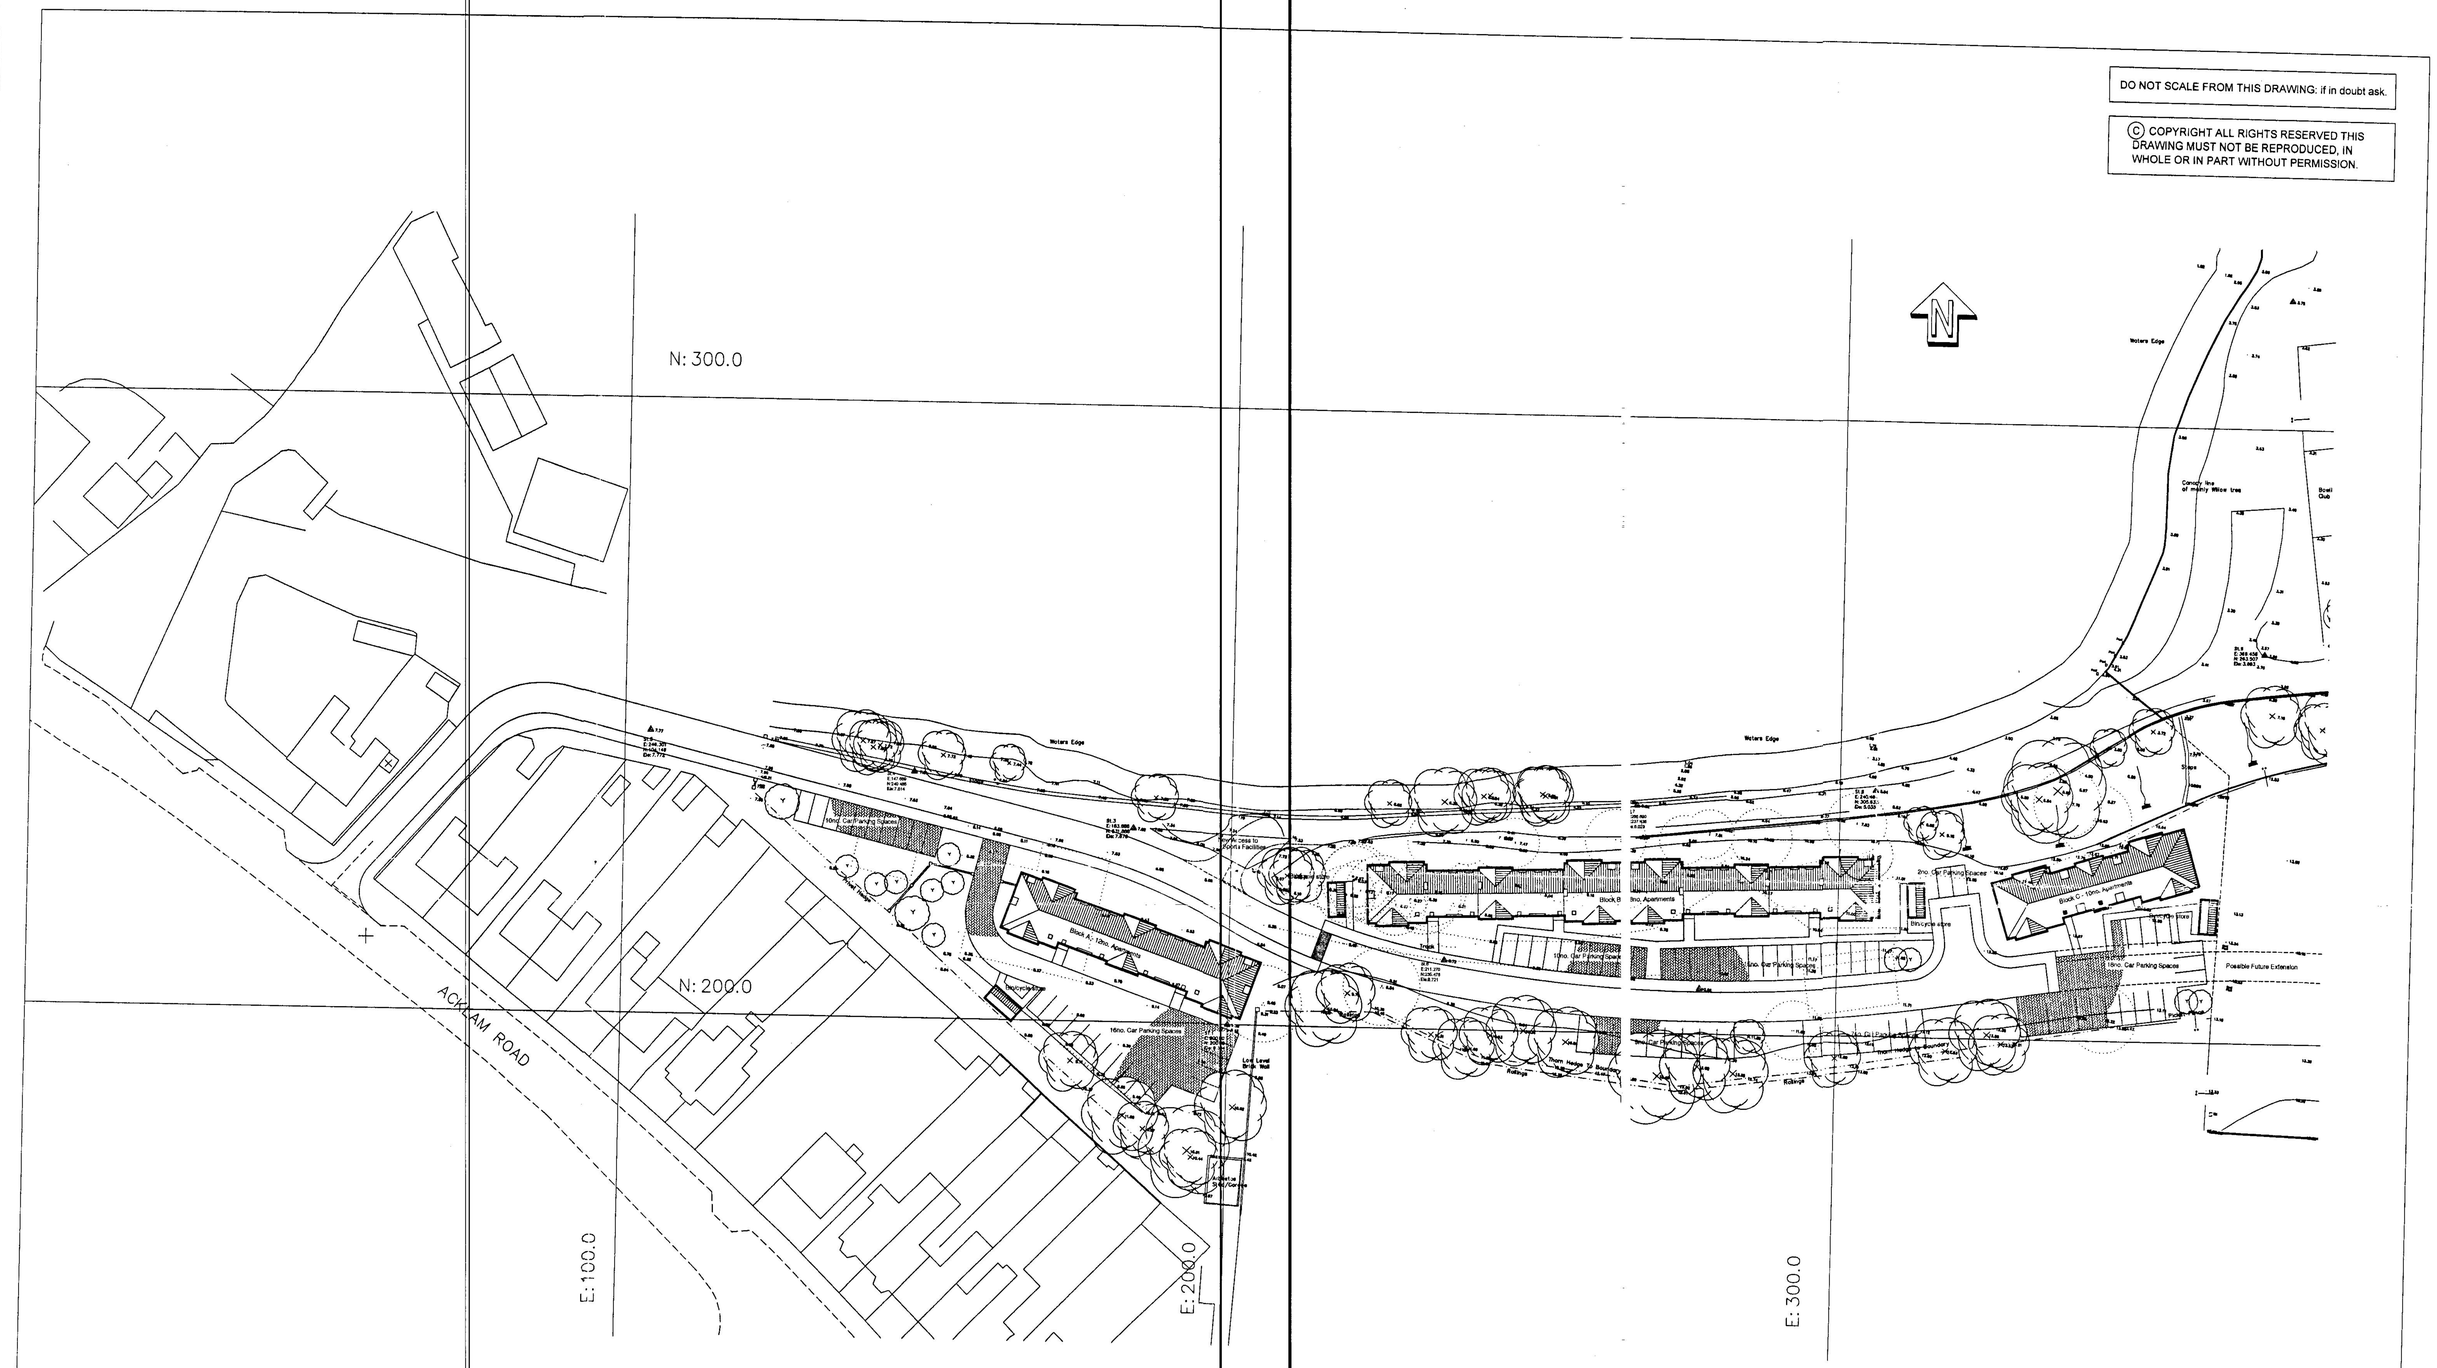

DO NOT SCALE FROM THIS DRAWING: if in doubt ask.

© COPYRIGHT ALL RIGHTS RESERVED THIS DRAWING MUST NOT BE REPRODUCED, IN WHOLE OR IN PART WITHOUT PERMISSION.

Blackett Hart & Pratt
Incorporating Deas Mallen Solicitors
CHARTERED TOWN PLANNING

STOCKTON-ON-TEES BOROUGH COUNCIL
APPROVED PLAN
HEAD OF PLANNING & ENVIRONMENT

Project:	Proposed Development at Teesdale Park, Acklam Road, Thornaby.
Description:	Proposed Site Plan - Phases 1A & 1B
Client:	Carlington Developments Ltd.
Scale: 1:500	Drwg No: CD/55233/SP01
Date: FEB 04	Rev: