DO NOT SCALE FROM THIS DRAWING: if in doubt ask.

© COPYRIGHT ALL RIGHTS RESERVED THIS DRAWING MUST NOT BE REPRODUCED, IN WHOLE OR IN PART WITHOUT PERMISSION.

Section A-A - 1:500 as existing

Section A-A - 1:500 as proposed

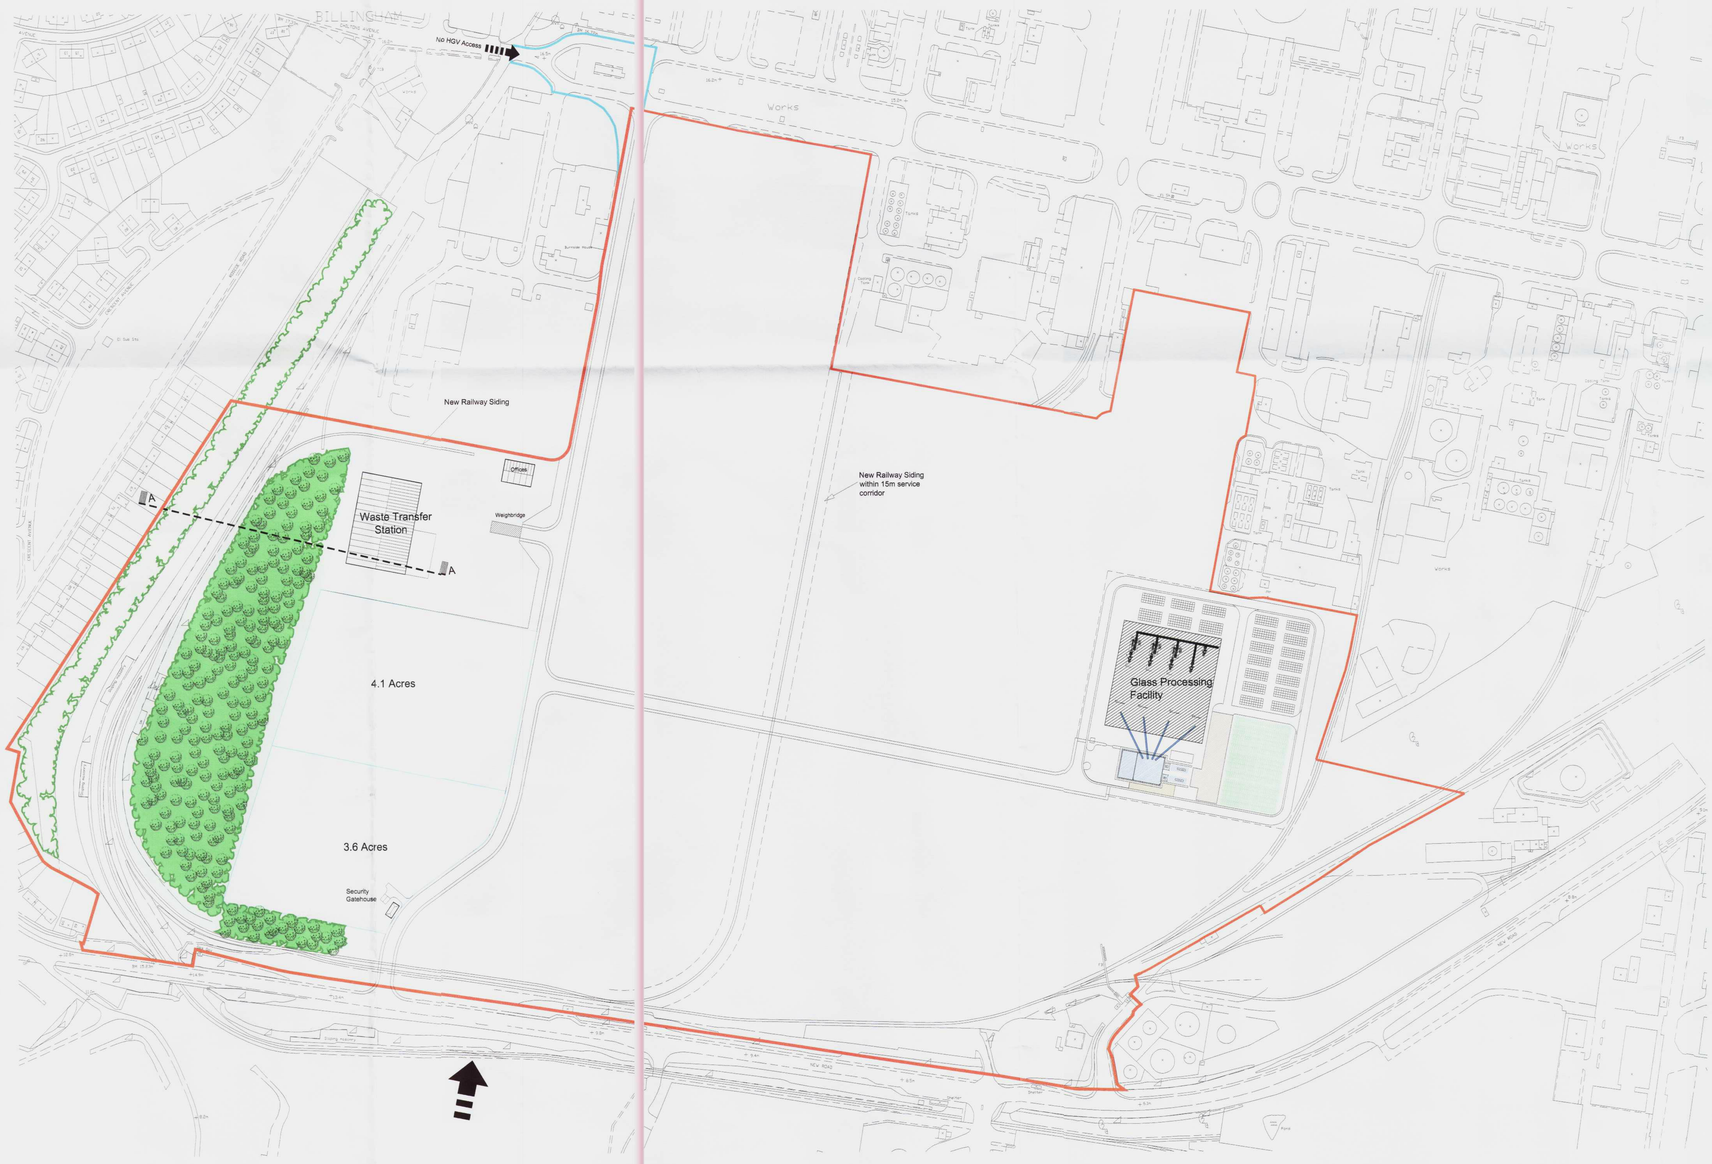

Site Layout Plan - 1:2000 as proposed

STOCKTON-ON-TEES BOROUGH COUNCIL PLANNING
- 5 OCT 2007
DATE RECEIVED

Rev E - 18/09/07 - Glass processing facility position adjusted.
Rev D - 13/09/07 - Glass processing facility, Rail siding & Security gatehouse repositioned.
Rev C - 05/07/07 - Access Road Amended
Rev B - 15/02/07 - Clients Amendments
Rev A - 18/01/07 - Clients Amendments

Blackett Hart & Pratt LLP

CHARTERED TOWN PLANNING

Project:

Proposed Development at:
Haverton Hill,
Billingham

Description:

Proposed Site Plan & Sections

Client:

Impetus Environmental Services

Scale:	Drwg No:	
1:500 / 1:2000	IMP/PSP/001	E
Date: Oct 06		Rev: