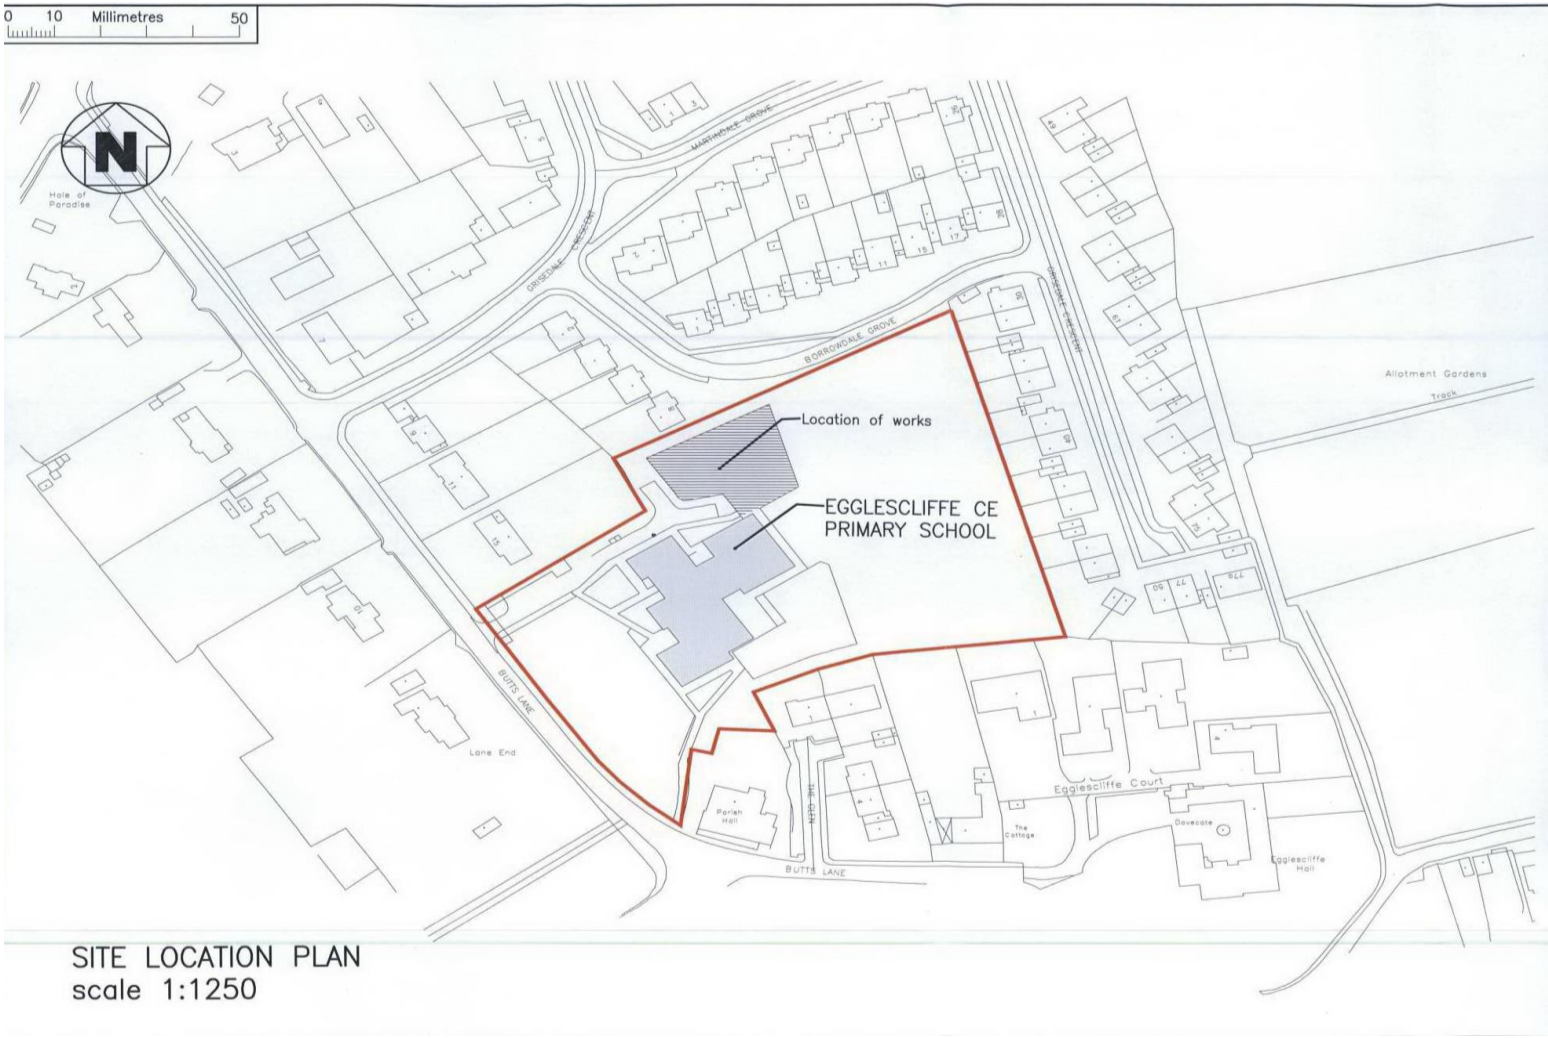

SITE LOCATION PLAN
scale 1:1250

07/3226/--

Item	Hazard	Risk

Rev	Modifications	By	Date	Chk'd	Auth

Purpose of Issue	Rev	Date	Authorised
FOR PLANNING PERMISSION	00		

ATKINS
Dunedin House,
Riverside,
Columbia Drv,
Stockton-on-Tees.
TS17 6BJ.
Telephone (01642) 525 200
Fax (01642) 525 201

Client: Stockton-on-Tees BOROUGH COUNCIL

Project: EGGLESCLIFFE CE PRIMARY SCHOOL
BUTTS LANE, EGGLESCLIFFE

Title: SITE LOCATION PLAN

RECEIVED
PLANNING
DATE RECEIVED

Original Size:	Scale:	Designed:	Drawn:	Checked:	Authorised:
A3	1:1250	–	SNB		
		Date: –	Date: 27/11/07	Date:	Date:

Project No.	Office:	Drawing No.	Rev:
5051369	STN	A4001	00

Project No. 5051369 Office STN Dwg No. A4001 Rev 00

THIS IS A CAD DRAWING - HAND AMENDMENTS SHOULD BE CARRIED OUT IN ACCORDANCE WITH Q.A. PROCEDURES