


CAR PARK ACCESS CONSTRUCTION DETAIL
SCALE 1:10

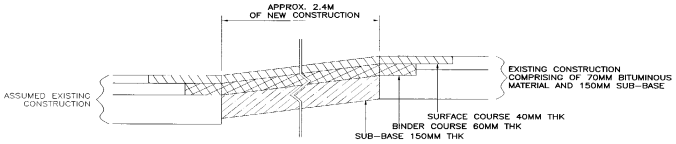


HALF BATTERED KERB
SCALE 1:10




BULLNOSED EDGING KERB
SCALE 1:10

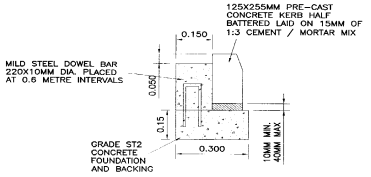


FENCING DETAIL
SCALE 1:20




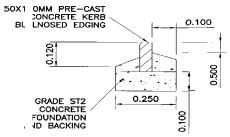


CAR PARK / PLAYGROUND SEGREGATOR DETAIL
SCALE 1:20
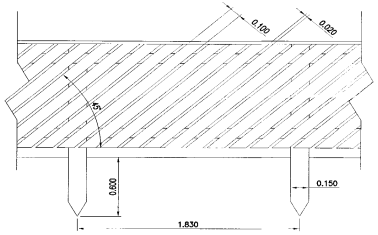
| | | | |
|---|---|---|---|
| Scheme Ref. 5051369 - Egglescliffe School | | | |
| Sign Ref. ES-R501 | | x-height | 50.0 |
| Letter colour BLACK | | NON FACE | |
| Background WHITE | | Width | 690mm |
| Border BLACK | | Height | 390mm |
| Material Class 2 (12899-1:2001) | | Area | 0.27sq.m |

| POST(S) & FOUNDATIONS | | | |
|---|---|---|---|
| Mounting Height | 1500mm | Bases | Individual |
| Number | 2 | Base Width | 700mm |
| Size | 76.1x3.2CHS | Base Length | 700mm |
| Length | 2440mm | Base Depth | 500mm |
| Centres | N/A | Base Vol. o/a | 0.25 m3 |
| Illumination | No | Earth Cover | 150mm |

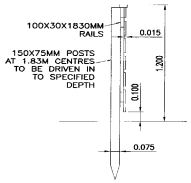TRAFFIC SIGN AT ENTRANCE TO CAR PARK
SCALE NTS

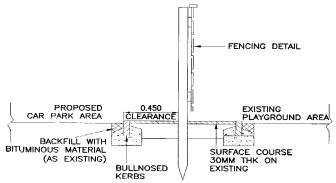


TYPICAL PEDESTRIAN FENCING DETAIL
SCALE 1:20

NOTES:-

1. DRAWING TO BE READ IN CONJUNCTION WITH 5051369_HW_GA_002 & 5051369_HW_DR_001
2. ALL CONCRETE TO HAVE A SULPHATE RESISTANCE OF CLASS 3.
3. CONTRACTOR SHOULD RE-USE EXISTING KERBING WHERE POSSIBLE.
4. LEVELS ALONG CONSTRUCTION OF NEW CAR PARK ACCESS VARY. CONTRACTOR TO TIE IN EXISTING SURFACES ACCORDINGLY.
5. WORKS TO BE CARRIED OUT IN ACCORDANCE WITH THE SPECIFICATION FOR HIGHWAY WORKS.

| Rev | Description | By | Date | Chk'd | Auth |
|---|---|---|---|---|---|
| B | Issued for Planning | BL | 20.11.07 | RSL | DMA |
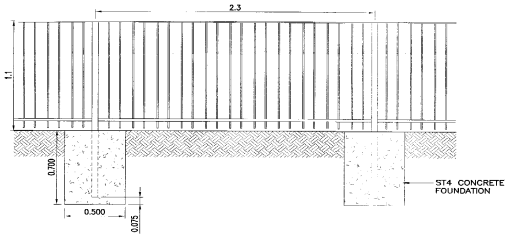
| Rev | Purpose of Issue | Date | Auth |
|---|---|---|---|
| B | Issued for Planning | 20.11.07 | DMA |


**Atkins Consultants Limited** ©
Consulting Engineers,
Dunedin House, Riverside
Riverside, Columbia Drive
Stockton-on-Tees, England,
TS17 6BJ
(01642) 525200
(01642) 525201
www.atkinsglobal.com


Client: Stockton-on-Tees BOROUGH COUNCIL

Project: EGGLESCLIFFE CE PRIMARY SCHOOL
BUTTS LANE, EGGLESCLIFFE

Title: STANDARD DETAILS

| Original Scale | Designed/Drawn | Checked | Authorised |
|---|---|---|---|
| As Shown | WF | RSL | DMA |
| | Date 21/06/07 | Date 25/06/07 | Date 25/06/07 |

| Status | Drawing Number | Rev |
|---|---|---|
| P | 5051369_HW_SD_001 | B |

Status P | Drawing Number 5051369_HW_SD_001 | Rev B

DO NOT SCALE

A1 0 10 100

File: 5051369_HW_SD_001 (2) (B).dwg Plotted by: kmcd132 Date: Nov 21, 2007 - 10:13am

© Crown Copyright. All Rights Reserved. License Number AL100018595

P:\GBTSB\DC2\Projects\PROJECTS\5051369 SBC Egglescliffe PS Car Park\400 Technical Information\5051369_HW_SD_001 (2) (B).dwg