APPENDIX 5

Existing and Proposed Plans

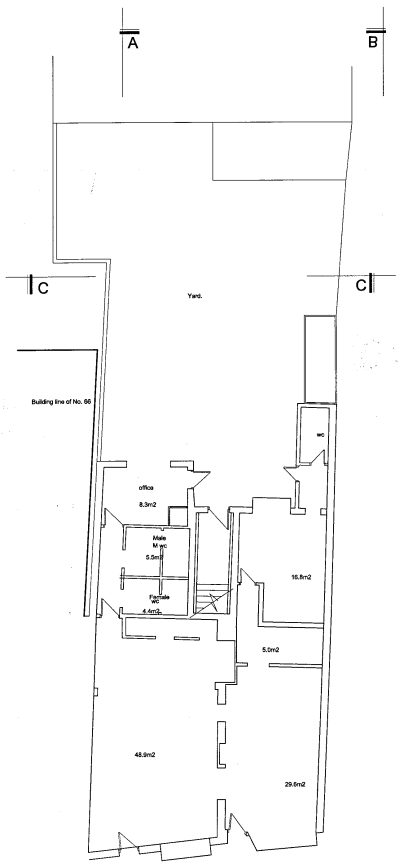

Existing ground floor.

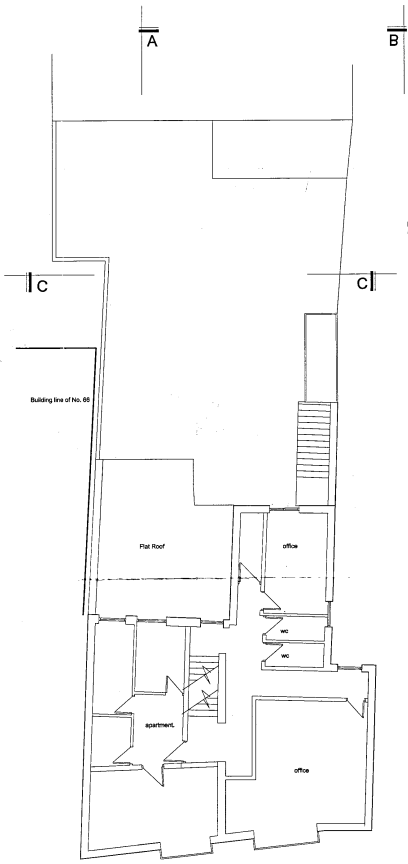

Existing First Floor.

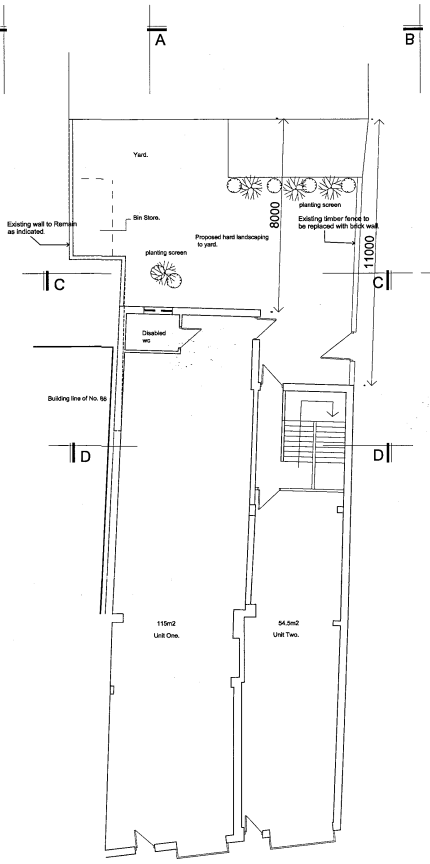

Proposed ground floor.

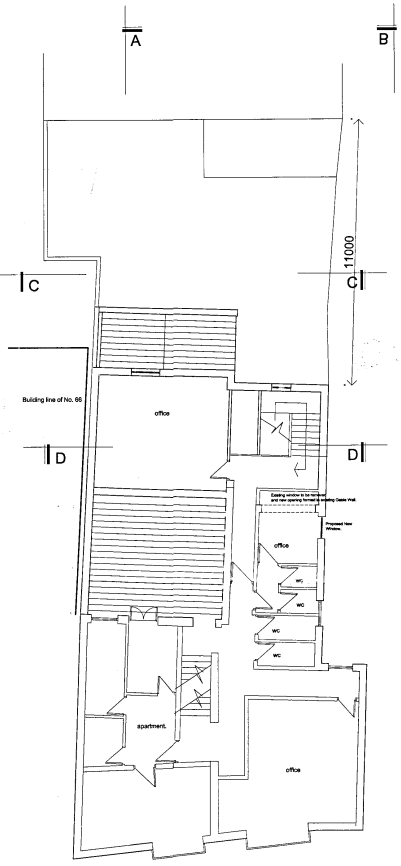

Proposed First Floor.

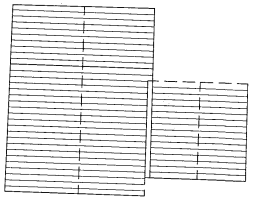

Roof Plan

08/063

1. DO NOT SCALE THIS DRAWING 2. CHECK ALL DIMENSIONS ON SITE 3. COPYRIGHT IN THIS DRAWING AND ANY DESIGNS CONTAINED THEREIN ARE THE PROPERTY OF ELDER LESTER McGREGOR ROSS CHARTERED ARCHITECTS AND MUST NOT BE COPIED WITHOUT WRITTEN AGREEMENT										PROJECT: PROPOSED COMMERCIAL UNITS AT 62-64 HIGH STREET YARM - -	DRAWING: EXISTING & PROPOSED PLANS - -	1956 ELDERLESTER McGREGOR ROSS ARCHITECTS	SCALE: 1:100 PROJECT DIRECTOR: C ROSS DATE FIRST PLOTTED: 18/02/2008 LAST PLOTTED: 28/03/2008 DRAWING NO: 0730/L100A
A 28/03/08	PLANS AMMENDED INLINE WITH COMMENTS FROM PLANNING DEPARTMENT	B –/–/08	REVISION	C –/–/08	REVISION	D –/–/08	REVISION	E –/–/08	REVISION				
		F –/–/08	REVISION	G –/–/08	REVISION	H –/–/08	REVISION	I –/–/08	REVISION				