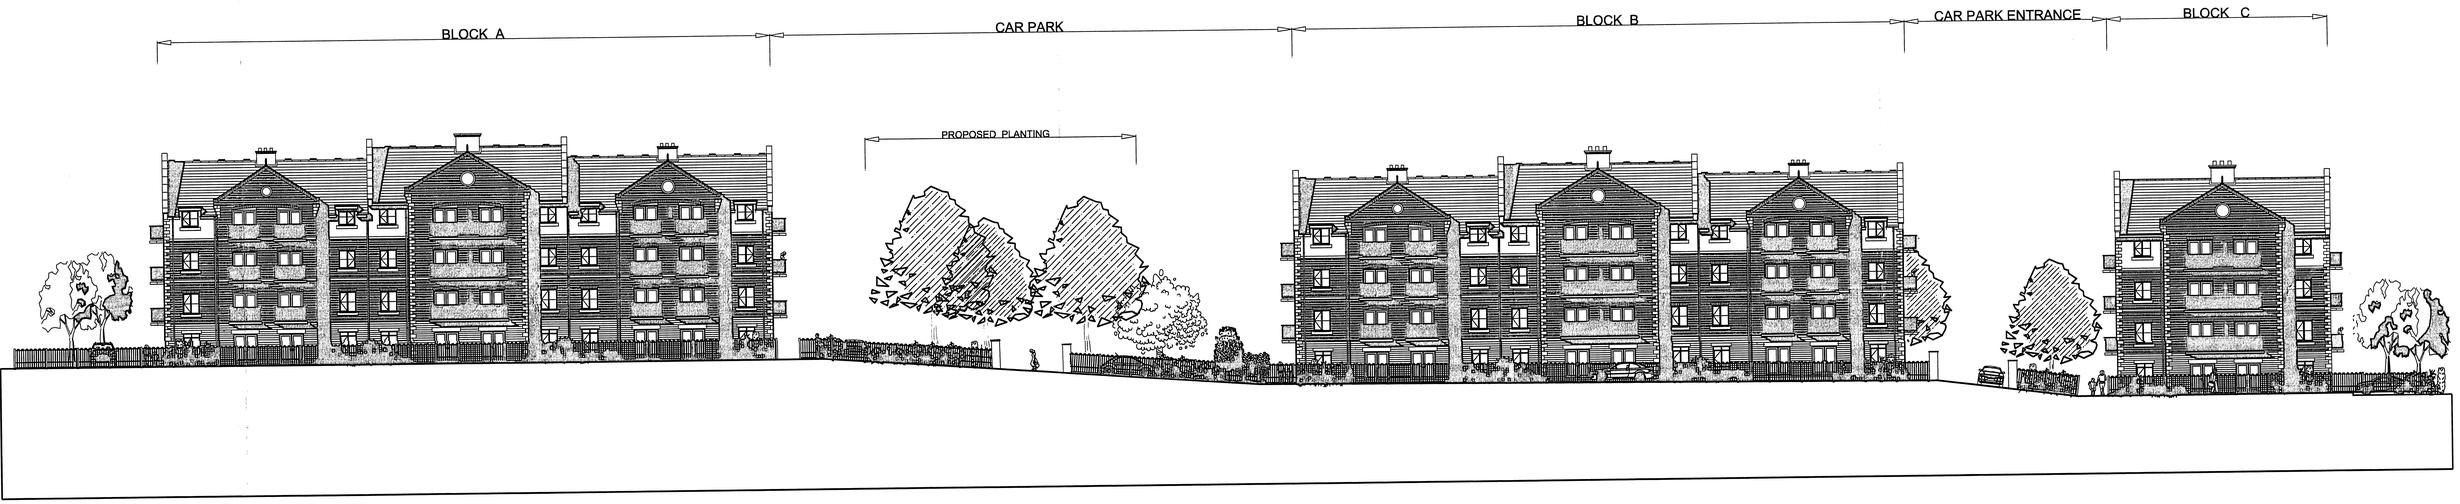

PROPOSED FRONT ELEVATION (from Road)

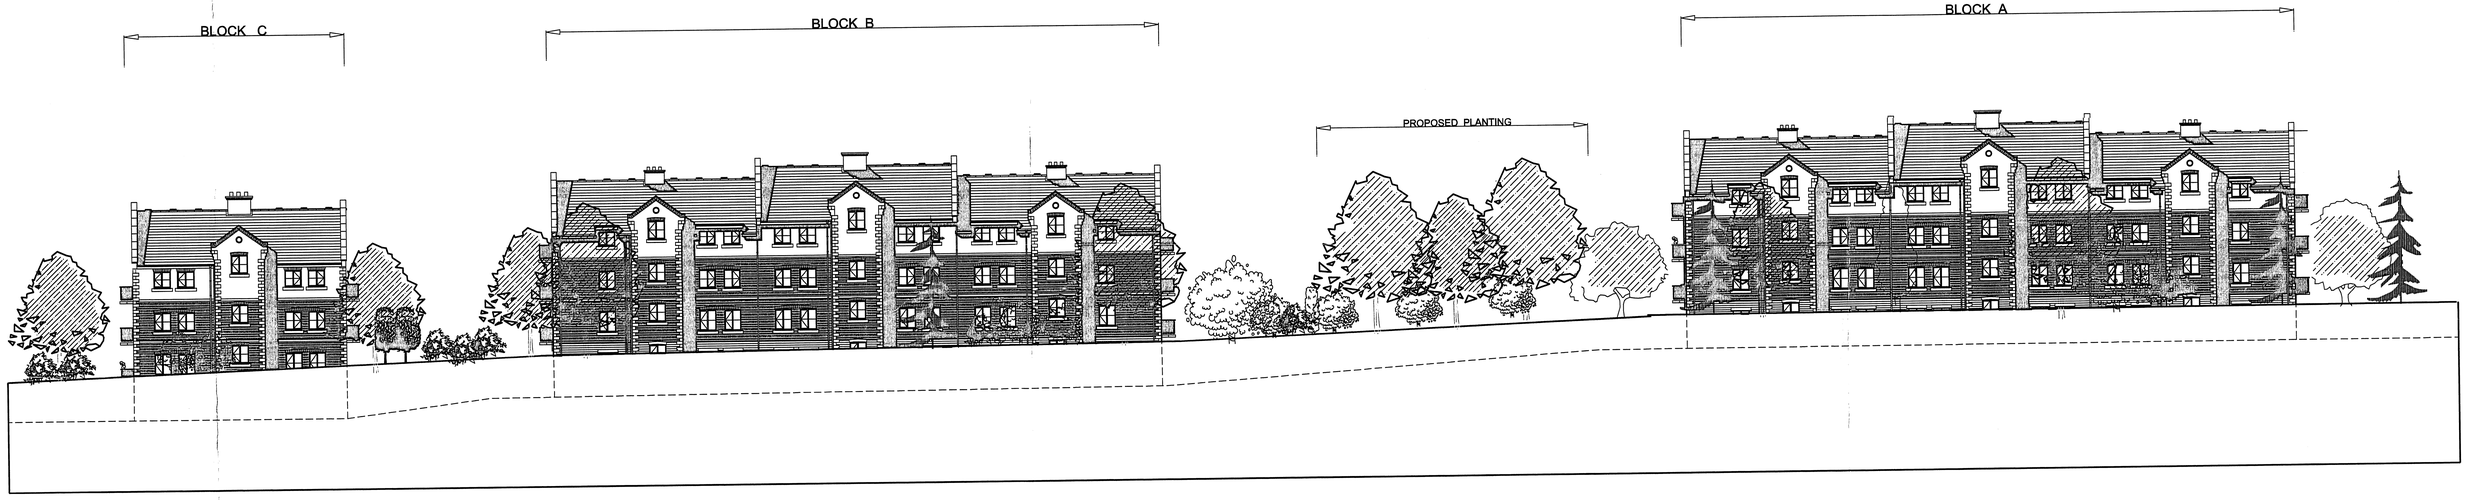

PROPOSED REAR ELEVATION(from Cemetery)