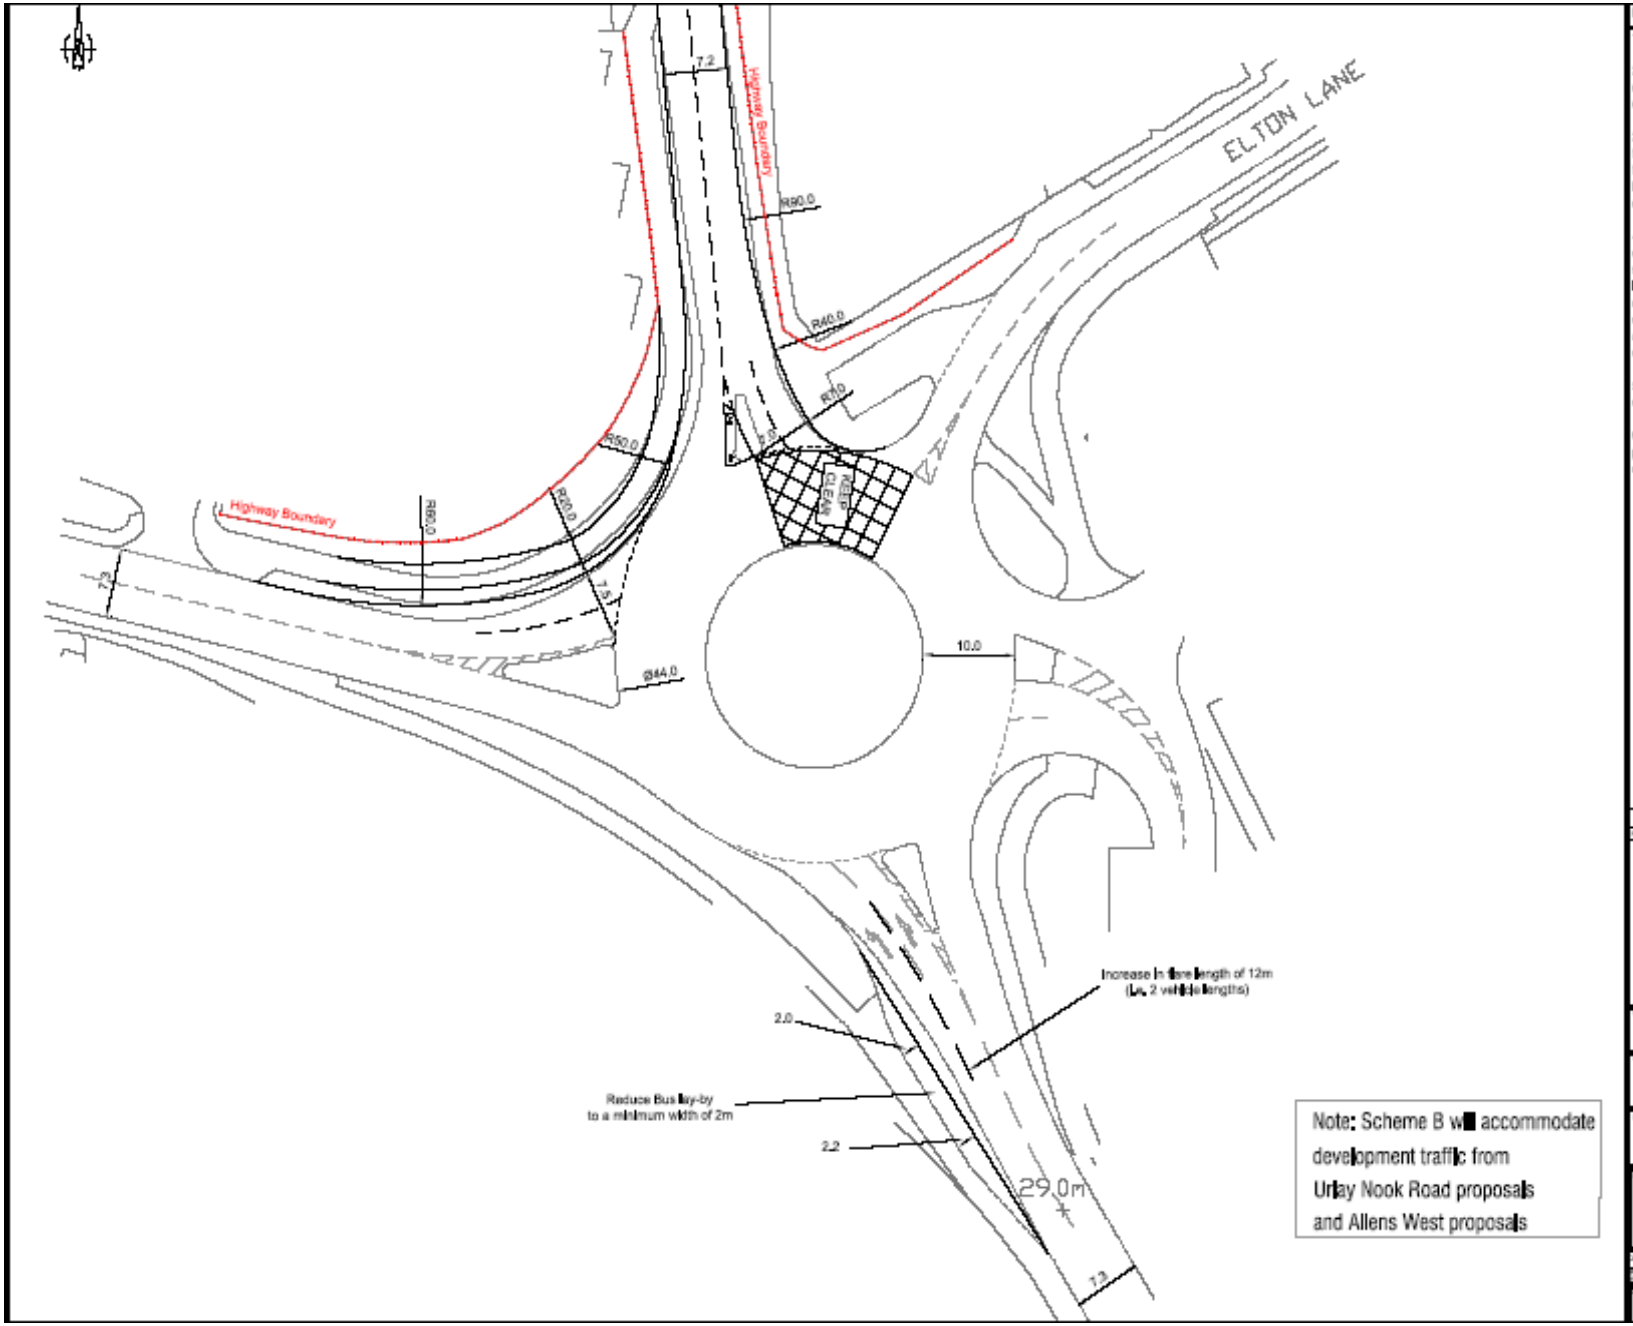

Note: Scheme B will accommodate development traffic from Urlay Nook Road proposals and Allens West proposals

General Notes

1. DO NOT SCALE.

2. This drawing is to be read in conjunction with all other relevant drawings.

3. Should there be any conflict between the details indicated on this drawing and those indicated on other drawings the Engineer should be informed PRIOR to construction on site.

4. Until technical approval has been obtained from the relevant Authority, it should be understood that all drawings issued are Preliminary and NOT for construction. Should the contractor commence site work prior to such approval being given, it is entirely at his own risk.

5. All dimensions are in metres unless otherwise stated.

6. The BSP Risk Assessments for this project must be reviewed PRIOR to the commencement of any works on site

Rev.	Description	Date	Drawn	Rev.

bsp consulting

FOR APPROVAL

West Raynham Developments Ltd.

Proposed Development at Urlay Nook Road, Stockton-on-Tees

Proposed Improvements to Existing Tesco's Roundabout - Scheme B

07164/101