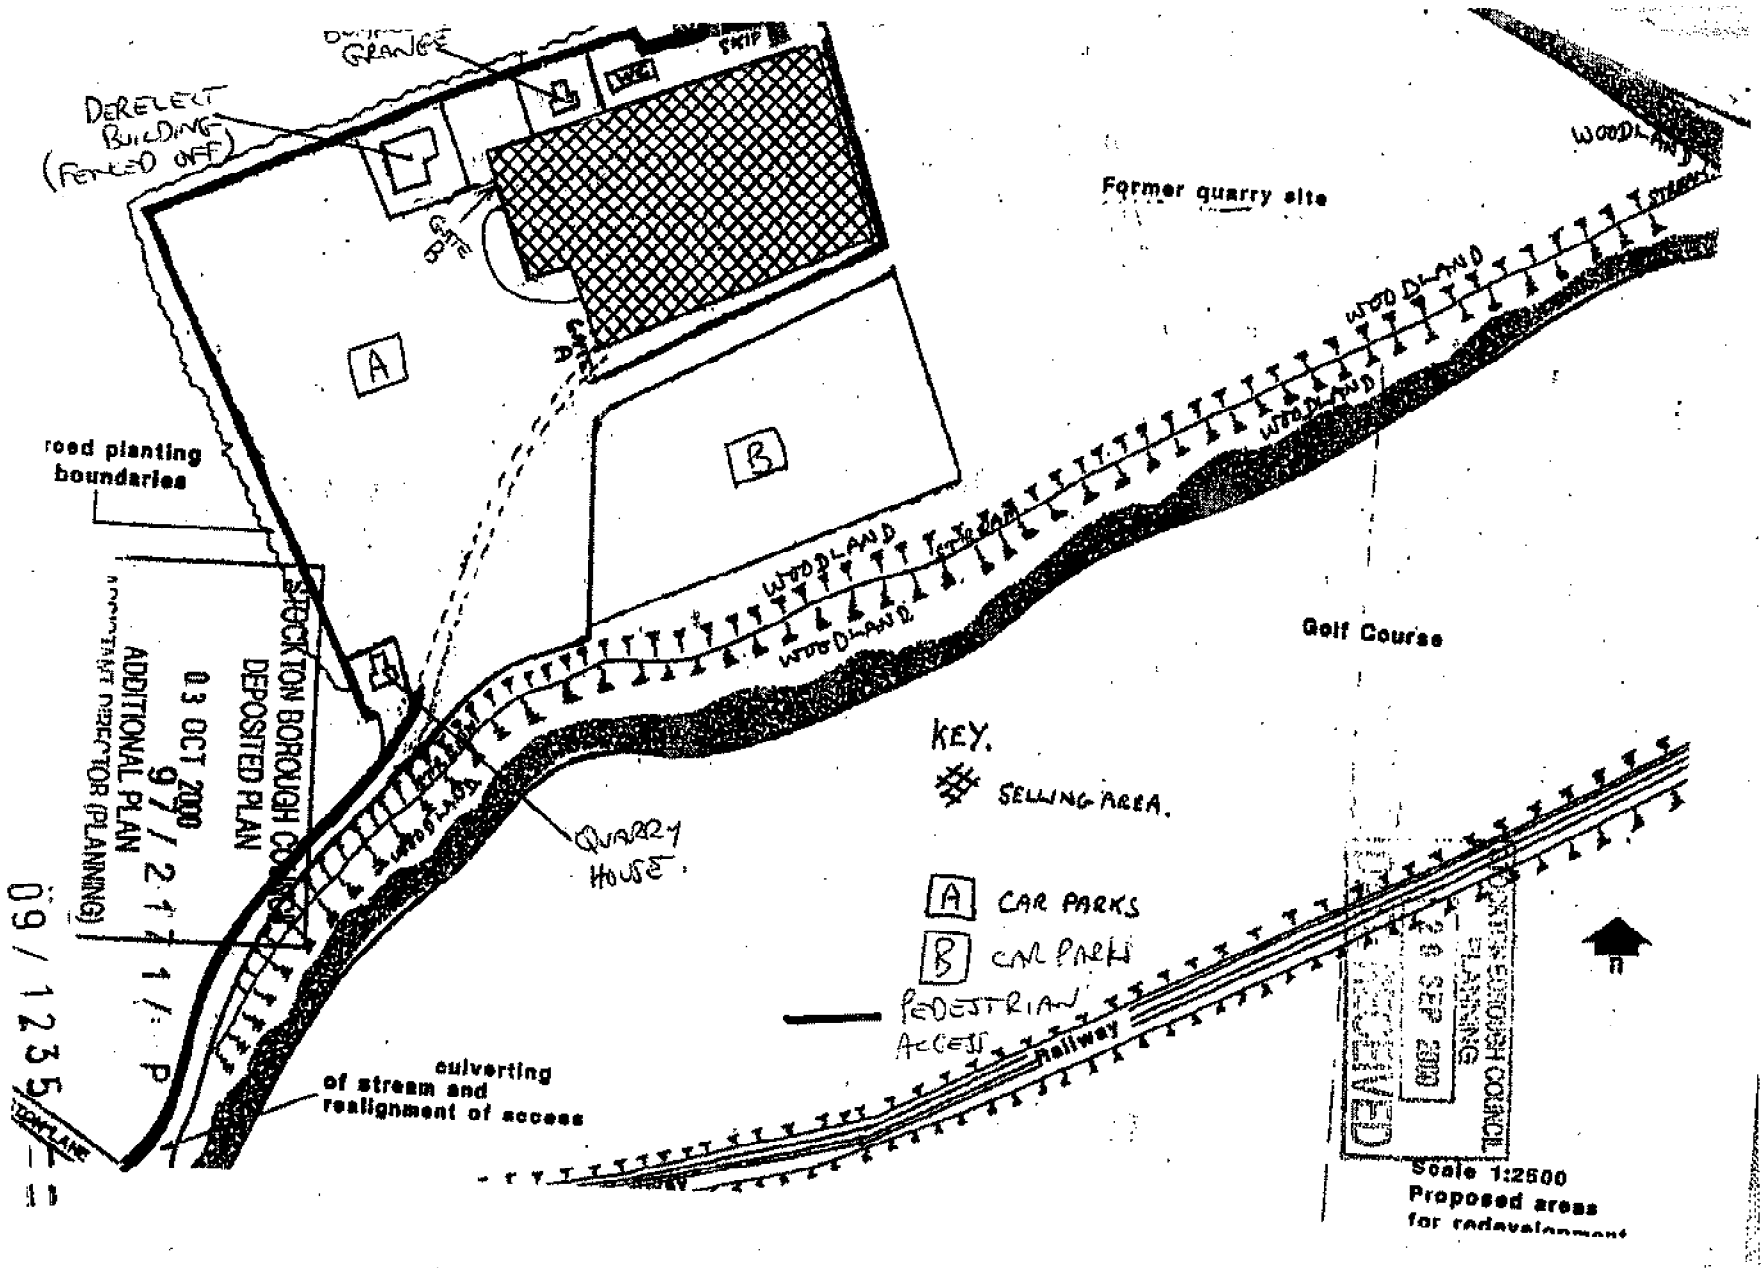
DERELICT BUILDING (FENCED OFF)
GATE
Former quarry site
WOODLAND
A
B
road planting boundaries
Golf Course
KEY.
SELLING AREA.
A CAR PARKS
B CAR PARK
PEDESTRIAN ACCESS
QUARRY HOUSE.
culverting of stream and realignment of access
Railway
STOCKTON BOROUGH COUNCIL
DEPOSITED PLAN
03 OCT 2000
ADDITIONAL PLAN
CONSTRAINTS DIRECTOR (PLANNING)
RECEIVED
28 SEP 2000
CONSTRAINTS BOROUGH COUNCIL
PLANNING
Scale 1:2500
Proposed areas for redevelopment
09/1235/FUL