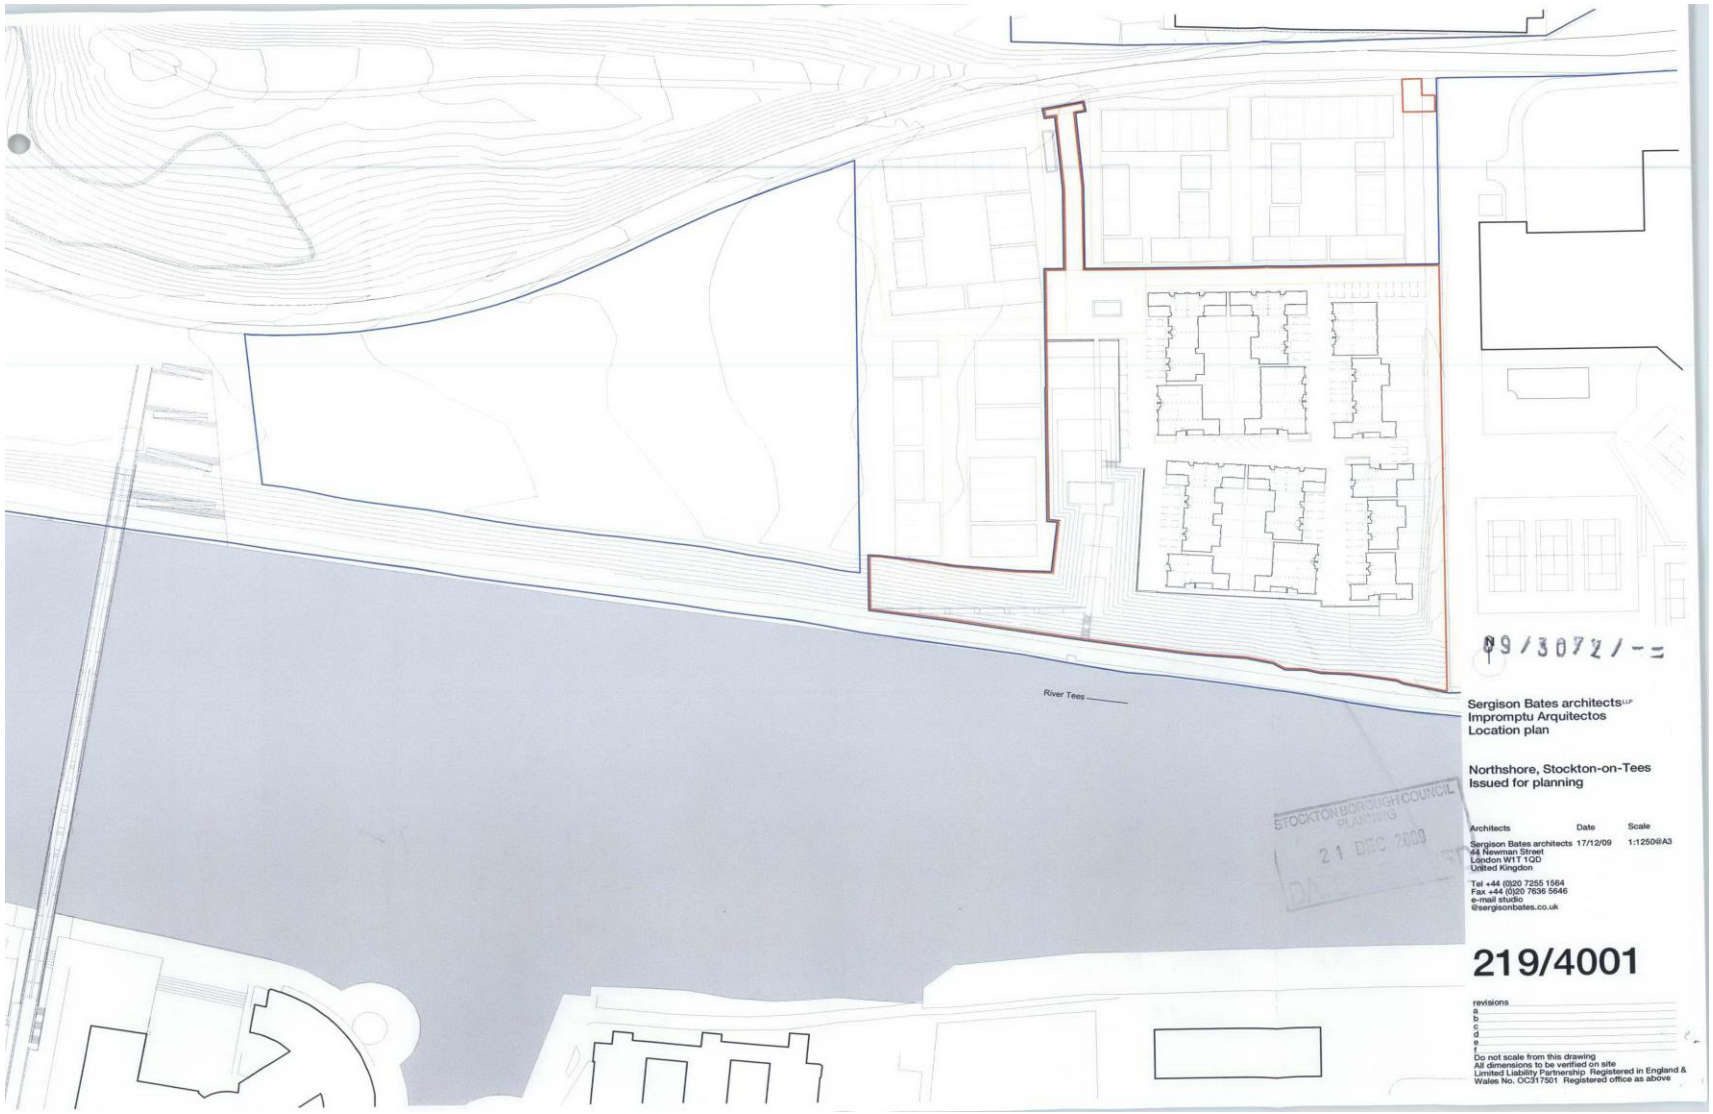

Sergison Bates architects LLP
Impromptu Arquitectos
Location plan

Northshore, Stockton-on-Tees
Issued for planning

Architects	Date	Scale
Sergison Bates architects 44 Newman Street London W1T 1QD United Kingdom Tel +44 (0)20 7255 1564 Fax +44 (0)20 7636 5646 e-mail studio @sergisonbates.co.uk	17/12/09	1:1250@A3

219/4001

revisions
a
b
c
d
e
f

Do not scale from this drawing
All dimensions to be verified on site
Limited Liability Partnership Registered in England & Wales No. OC317501 Registered office as above