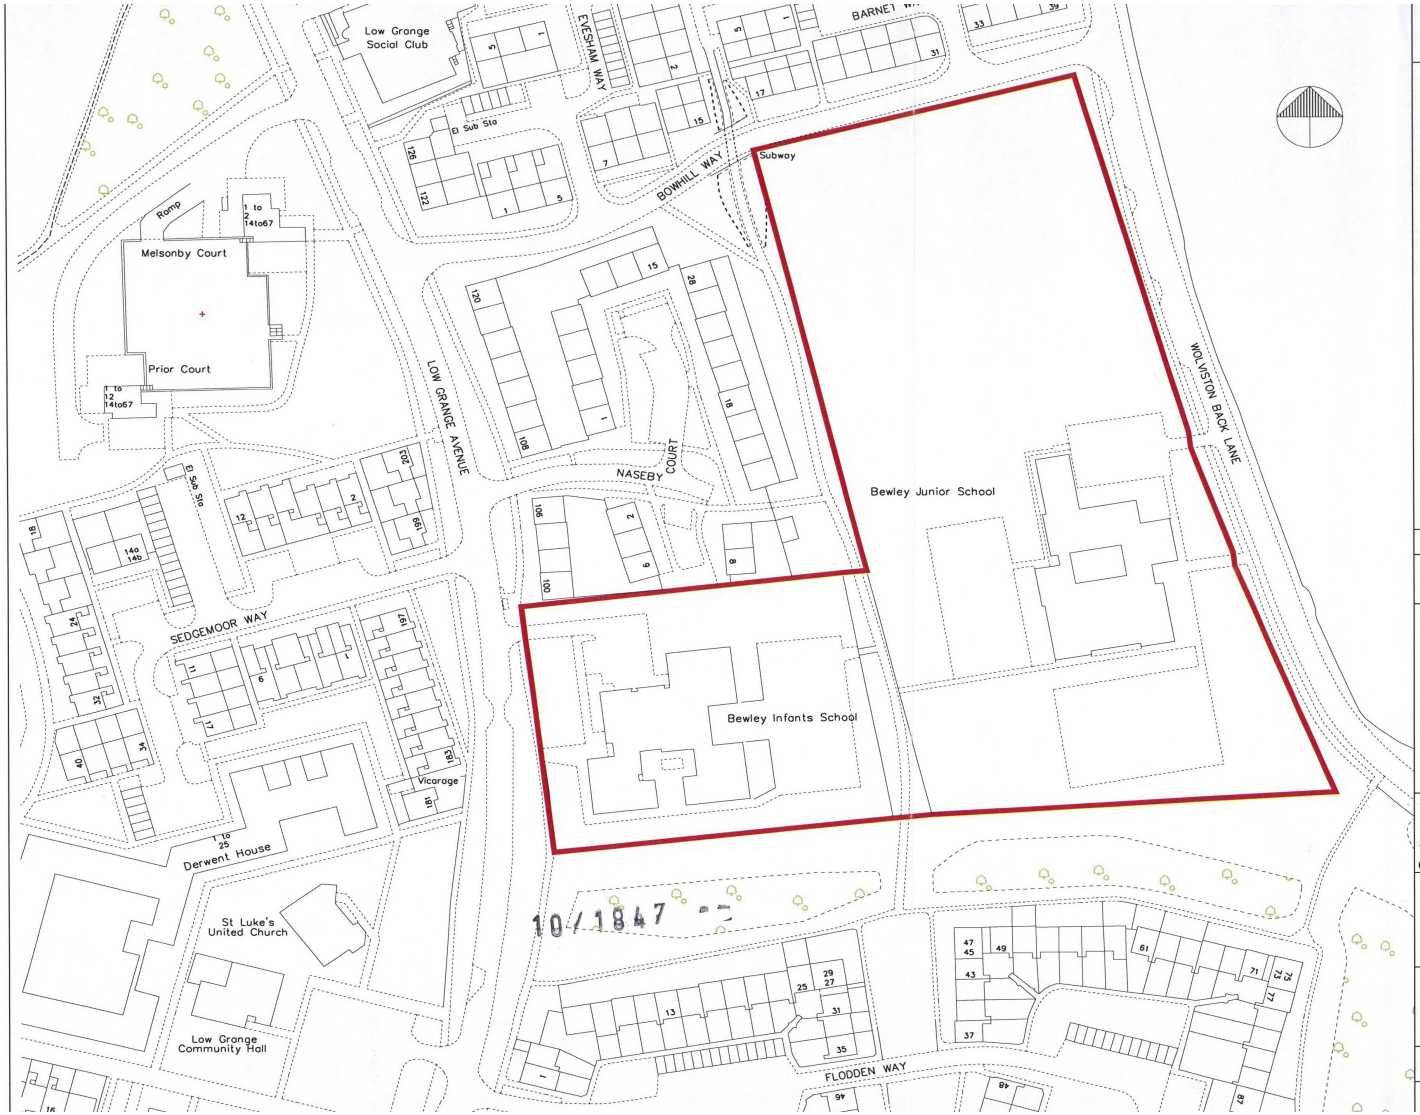

Notes:

This drawing should not be scaled.
All dimensions must be checked on site

Reproduced from the Ordnance Survey Map with the permissions of the Controller of her Majesty's Stationery Office

*Crown Copyright 1997
Stockton Borough Council LA 090 66L

14 JUL 2010
RECEIVED

Rev No	Date	Revision

PLANNING

Stockton-on-Tees
BOROUGH COUNCIL

Development and Neighbourhood Services

Acting Head of Technical Services
P.O. Box 319, Queensway House, West Precinct, Billingham TS23 2YC
01642 526903 / Fax 01642 528414 / www.stockton.gov.uk

Project
Bewley Infants and Junior Schools
PROPOSED EXTENSIONS & ALTERATIONS

Content
SITE LOCATION PLAN

10/1847 --

Scales	Date
1:1250 @ A3	June 2010
Drawn: mds	Job No.: ARC1154 / 100

APPENDIX A - LOCATION PLAN