DO NOT SCALE

All dimensions to be checked on site and Architect to be notified of any discrepancies prior to commencement

DRAFT

RIBA/APPR RISK ASSESSMENT

CDM REGS 1994 - Construction (Design & Management) Regulations 1994

RESIDUAL RISKS

REV	DESCRIPTION	DATE

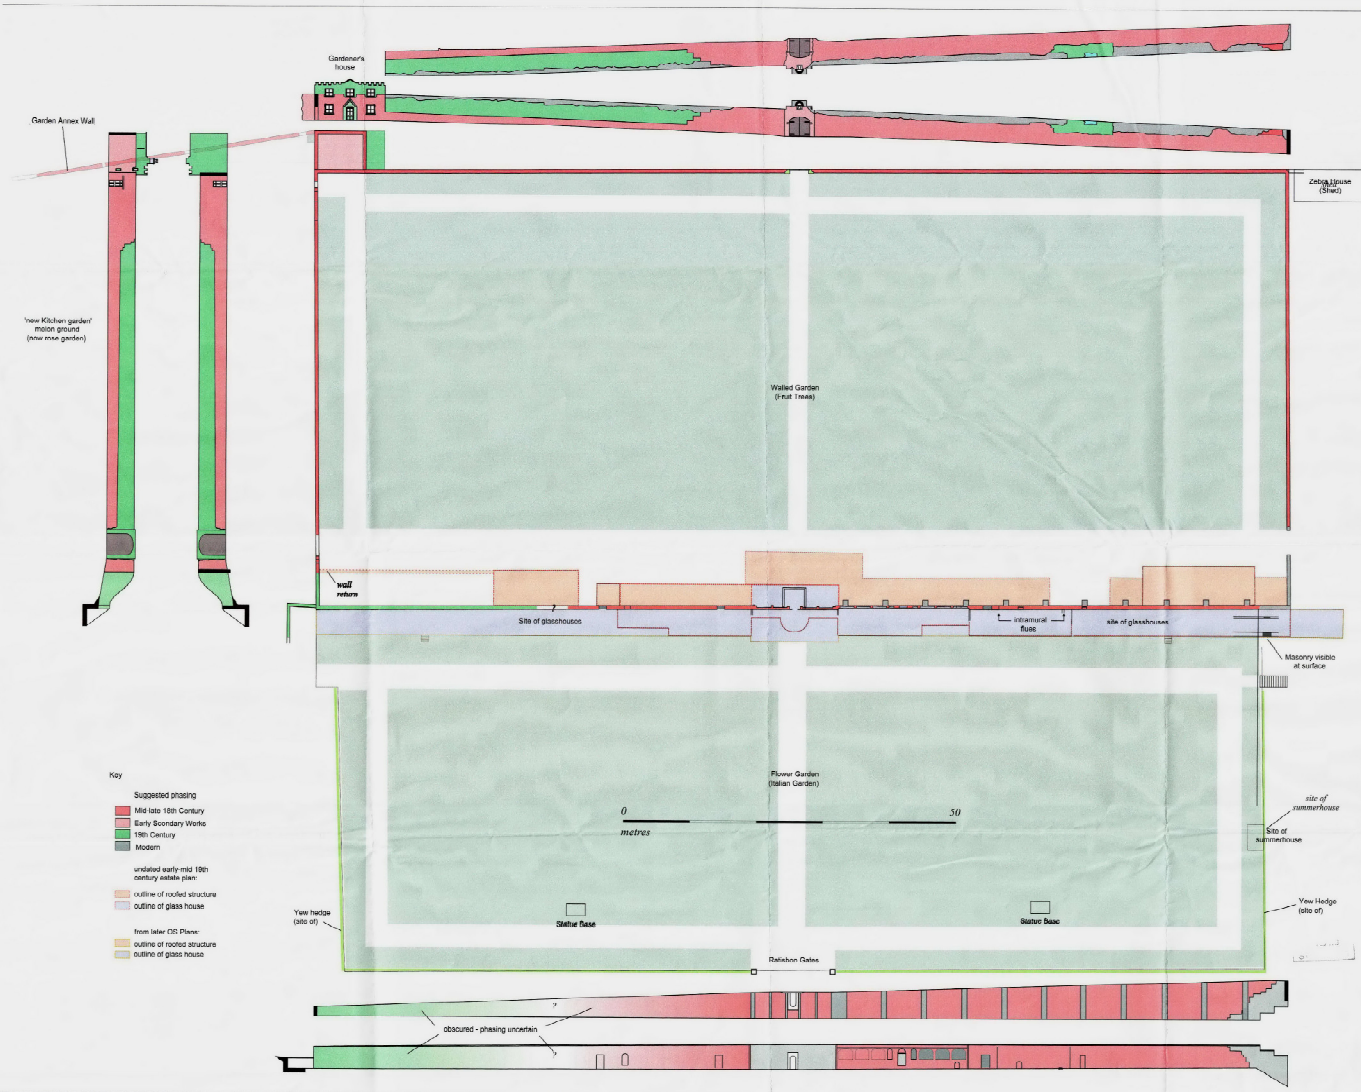

NORTHUMBERLAND COUNTY COUNCIL PLANNING
11 FEB 2013
SCANNED

REVISION	DATE	DESCRIPTION	DRAWN

idP PARTNERSHIP
IAN DARBY PARTNERSHIP
NORTHERN
61, KING EDWARD STREET, GOSFORTH, NEWCASTLE UPON TYNE NE3 1A
TEL. 0191 261 1412 FAX. 0191 261 1555 e-mail : info@darbyandp.co.uk

JOB TITLE: Wynyard Walled Garden for Cameron Hall Developments

DRAWING TITLE: Existing Walled Garden Plans and Elevations

DRAWN BY: PC	CHECKED BY: DJ		
SCALE: 1:200 at A0	DRAWING NO: N52-308		REVISION: PL04
DATE: 28/01/2013			
PLANNING STATUS: DRAFT	CONSTRUCTION	TENDER	PLANNING APPROVAL	BUILDING