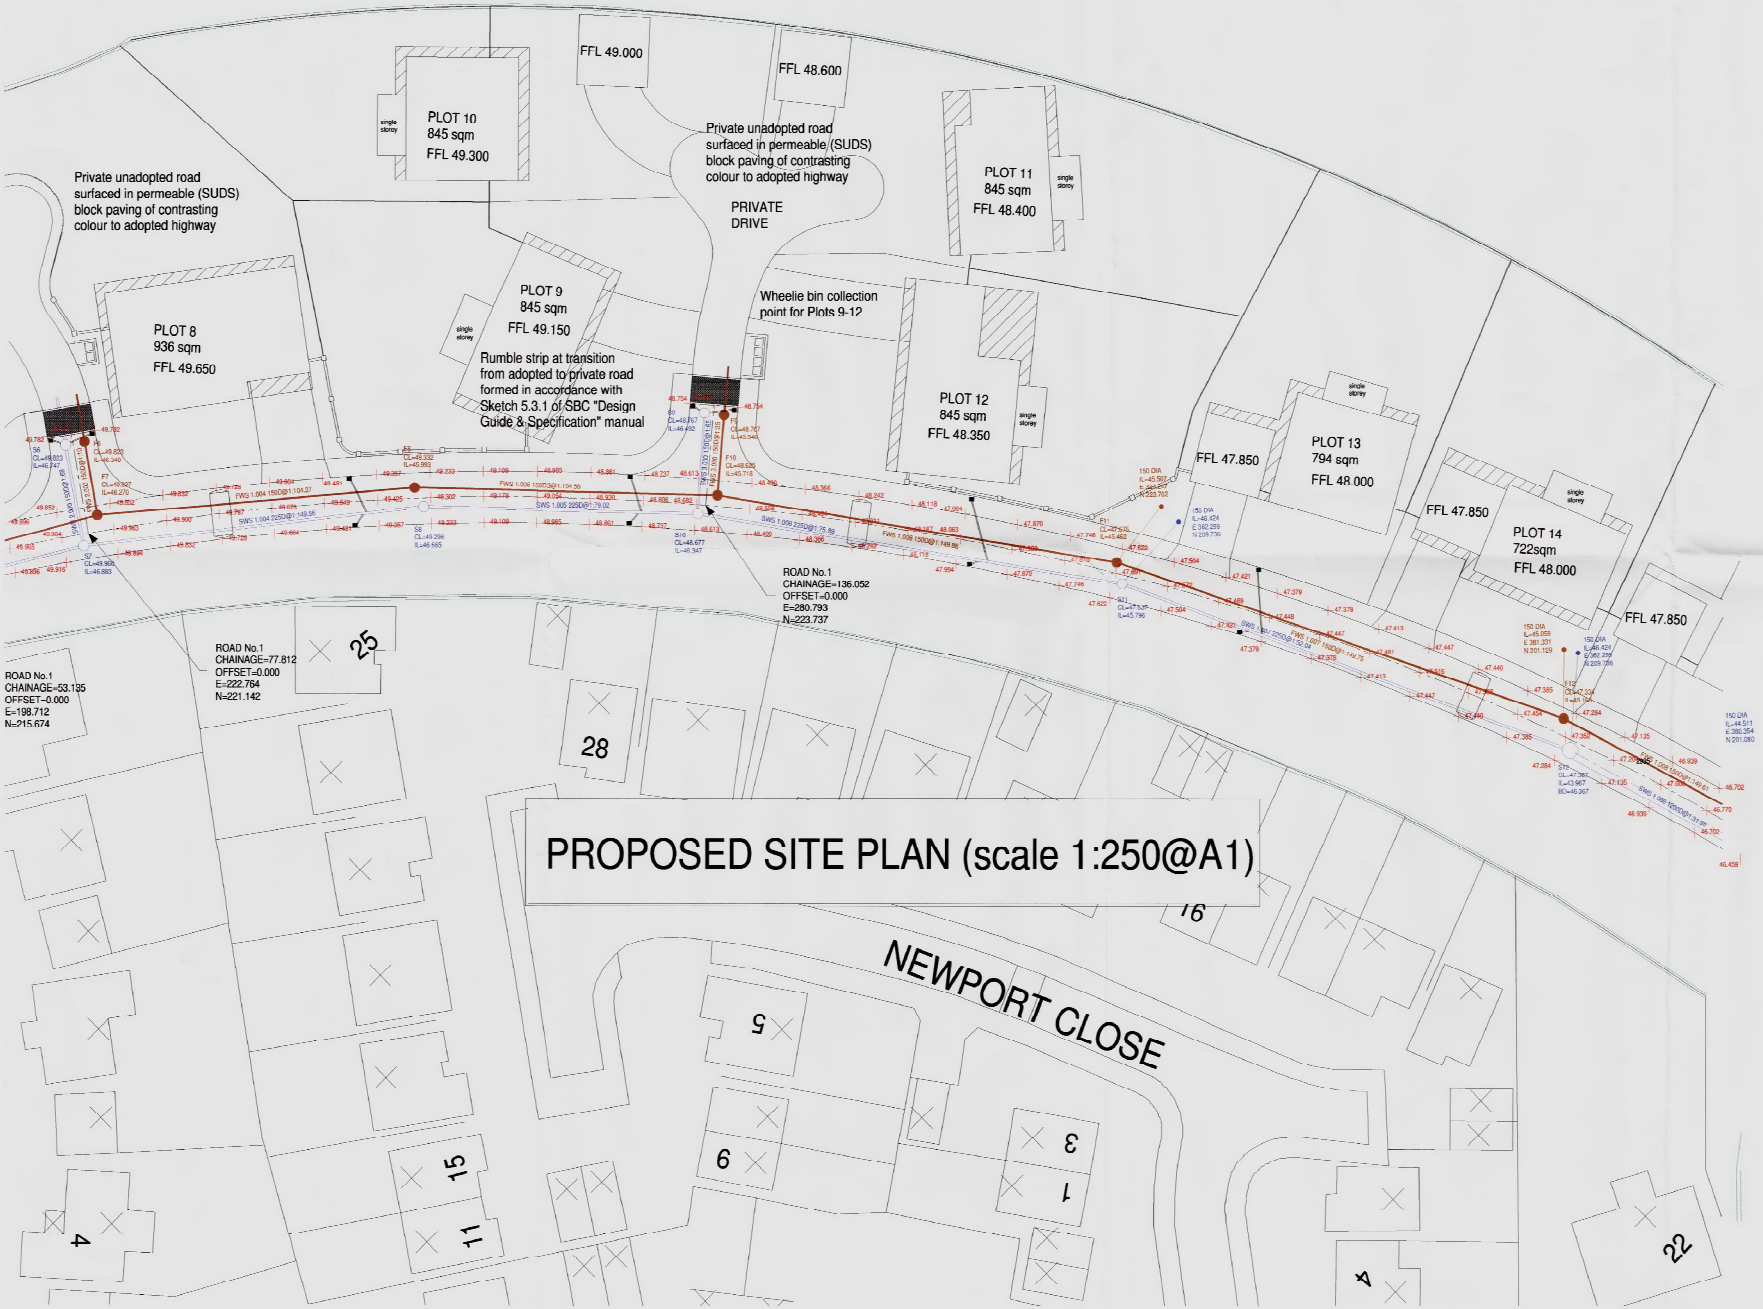


STOCKTON-ON-TEES BOROUGH COUNCIL
PLANNING
14 MAR 2013
DATE RECEIVED


Sean McLean Design
Map House, 22 Portrack Grange Rd, Stockton-on-Tees, TS18 2PH
Tel 07711127641 E-mail smdesign@tiscali.co.uk


PROPOSED DEVELOPMENT AT
BETTY'S CLOSE FARM
INGLEBY BARWICK, STOCKTON-ON-TEES

ROAD AND INDICATIVE FLOOR LEVELS
SHEET 2 OF 3

Drg. No. HS70017-D-110R