© Crown Copyright and database right 2013 Ordnance Survey 100023297

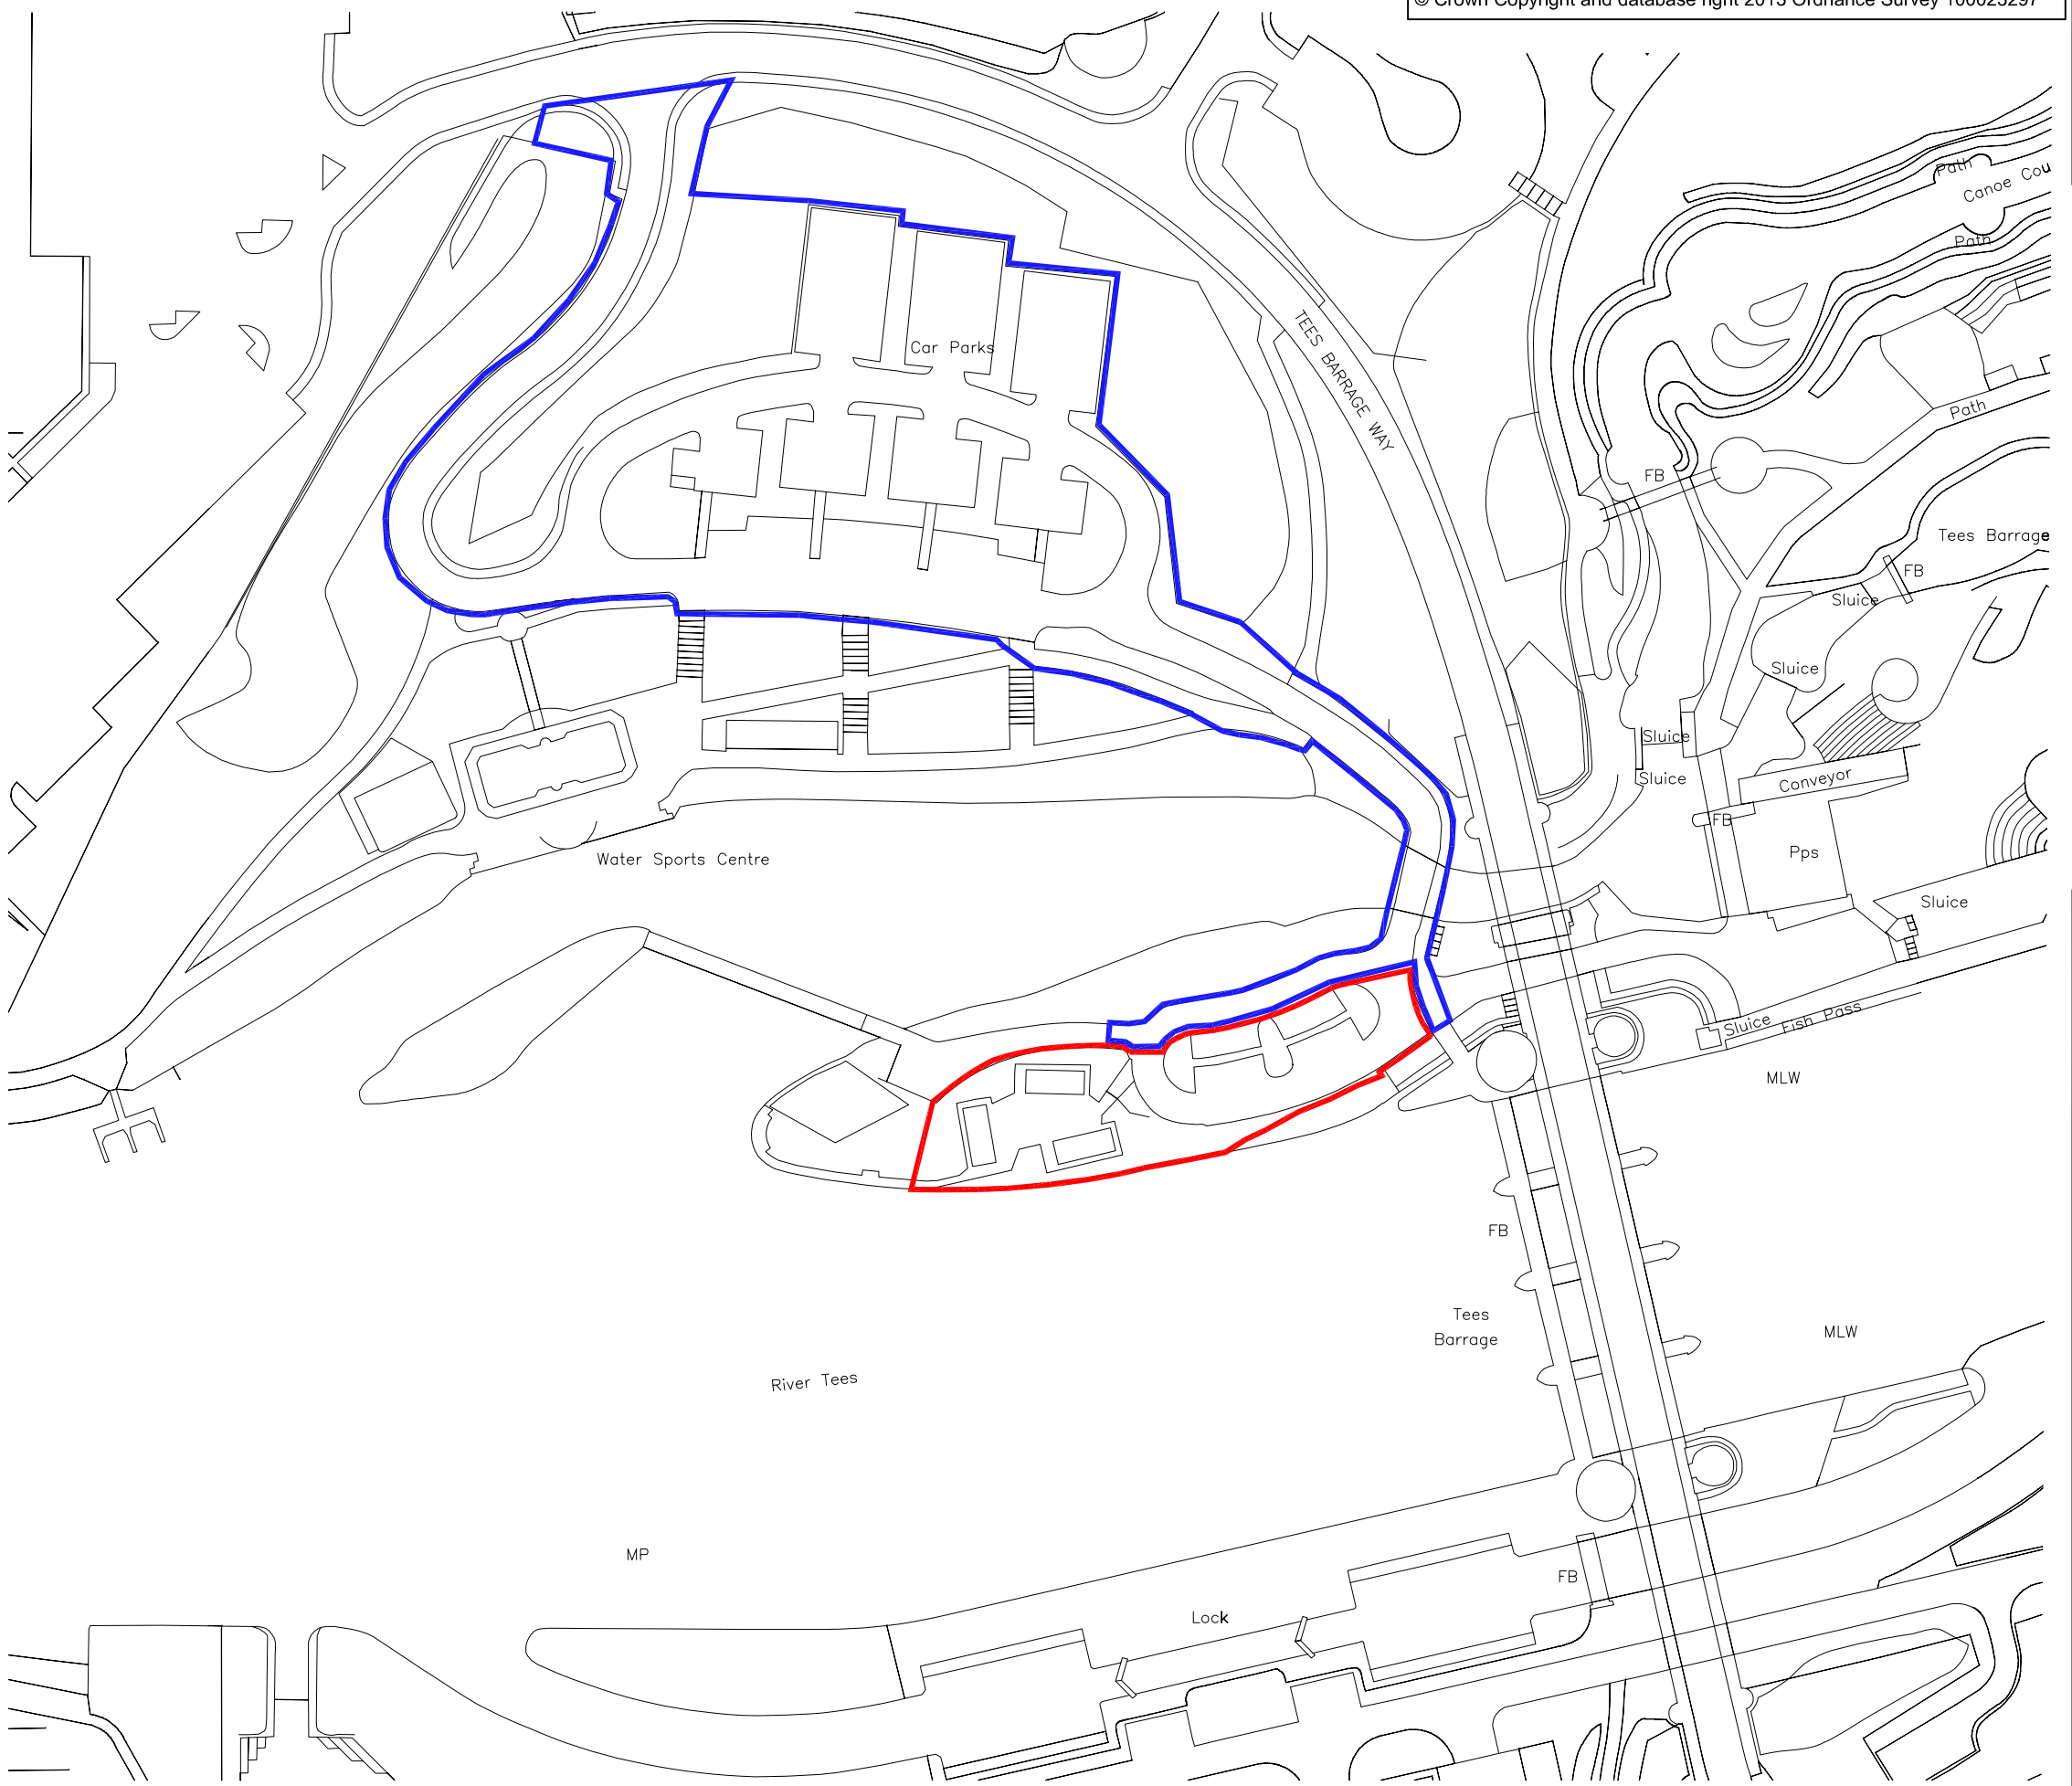

This drawing should not be scaled.
All dimensions must be checked on site and contractor to report any omissions or errors to the contract administrator

NOTES

N

Rev	Description	Drn	Chk	Date
B	Blue Line Boundary added			14.01.15
A	Issued for Planning Application			18.12.14

Drawing Status
PRELIMINARY ☐ APPROVAL ☒
INFORMATION ☐ TENDER ☐ CONSTRUCTION ☐

Stockton-on-Tees
BOROUGH COUNCIL

Development & Neighbourhood Services
Head of Technical Services Richard McGuckin B.Eng., C.Eng., M.I.C.E.
P.O.Box 229, Kingsway House, West Precinct, Billingham, TS23 2YL.
Telephone (01642) 393939. E-mail: technicalservices@stockton.gov.uk

Project
Tees Barrage White Water Course
Ropes Course and Climbing Attraction

Content
SITE LOCATION PLAN

Date	Drg No.		
Dec. 2014	TS10029 / 100		
Drawn: mds	Checked:	Scales @ A3: 1:1250	Rev: B