GROUND FLOOR PLAN

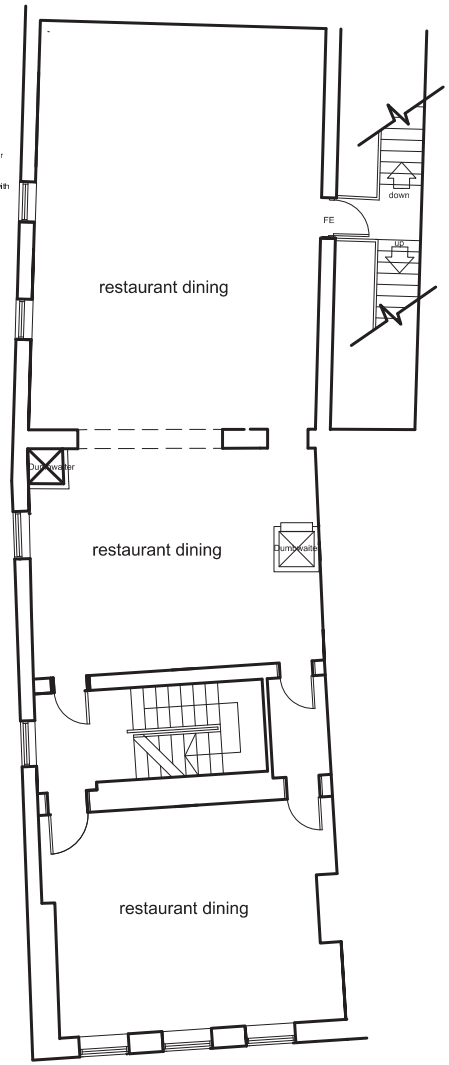

FIRST FLOOR PLAN

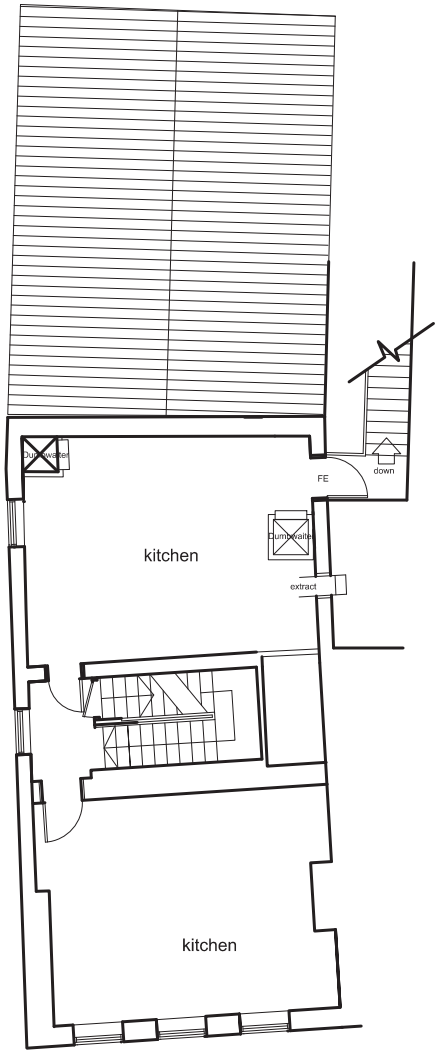

SECOND FLOOR PLAN

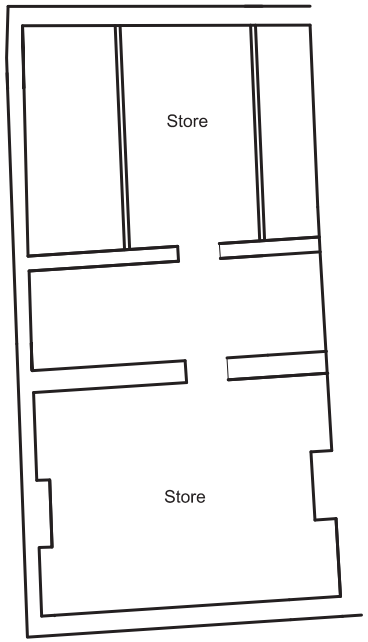

THIRD FLOOR PLAN

NOTES:
1. DO NOT SCALE THIS DRAWING
2. ALL DIMENSIONS TO BE CHECKED AND VERIFIED ON SITE
3. COPYRIGHT IN THIS DRAWING AND ANY DESIGNS CONTAINED THEREIN ARE THE PROPERTY OF NARU + ROSS ARCHITECTS AND MUST NOT BE COPIED WITHOUT WRITTEN PERMISSION

A NOV 2014	REVISED WINDOW POSSITION	D 9.2.2015	bin collection route identified.	G --/--/14	
B 26.1.2015	BIN STORE ADDED	E 26/5/2015	waste dumb waiter added	H --/--/14	

DRAWING: PROPOSED FLOOR PLANS

PROJECT: 71 HIGH STREET YARM

Scale: 1:100 @ A3
Date: SEPT 2014
Drawing No: 1444 2 2 101
Revision: E