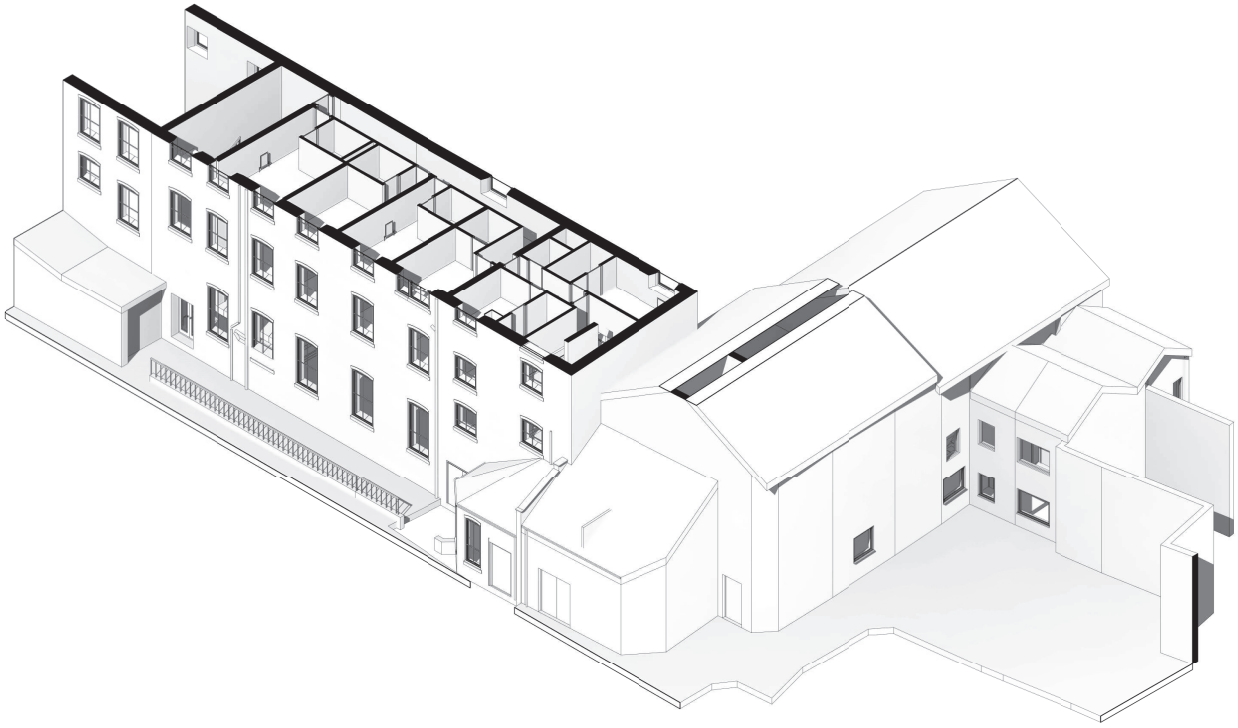

3D-ISO - Existing Third Floor

Existing Third Floor Plan
1 : 100

PLANNING

© COPYRIGHT ALL RIGHTS RESERVED. THIS DRAWING MUST NOT BE REPRODUCED WITHOUT THE PERMISSION OF DKS ARCHITECTS

REVISIONS :

DO NOT SCALE. THE CONTRACTOR IS RESPONSIBLE FOR CHECKING DIMENSIONS UNLESS OTHERWISE STATED

Client : Stockton on Tees Borough Council
Project : Courtyard Hotel & Georgian Theatre
Drawing : General Arrangement - Existing Third Floor Plan
Checked by : Checker
Scale : 1 : 100 @ A1
Status : PLANNING
Date : 10/12/15
Drawn by : DC

The Design Studio 22 Ellerbeck Court Stokesley Business Park Stokesley Middlesbrough TS9 5PT
T : 01642 715763 F : 01642 715761 E : info@dksarchitects.com W : www.dksarchitects.com

DKS ARCHITECTS

Project No : 15.026
Drawing No : 109
Rev :