Appendix D
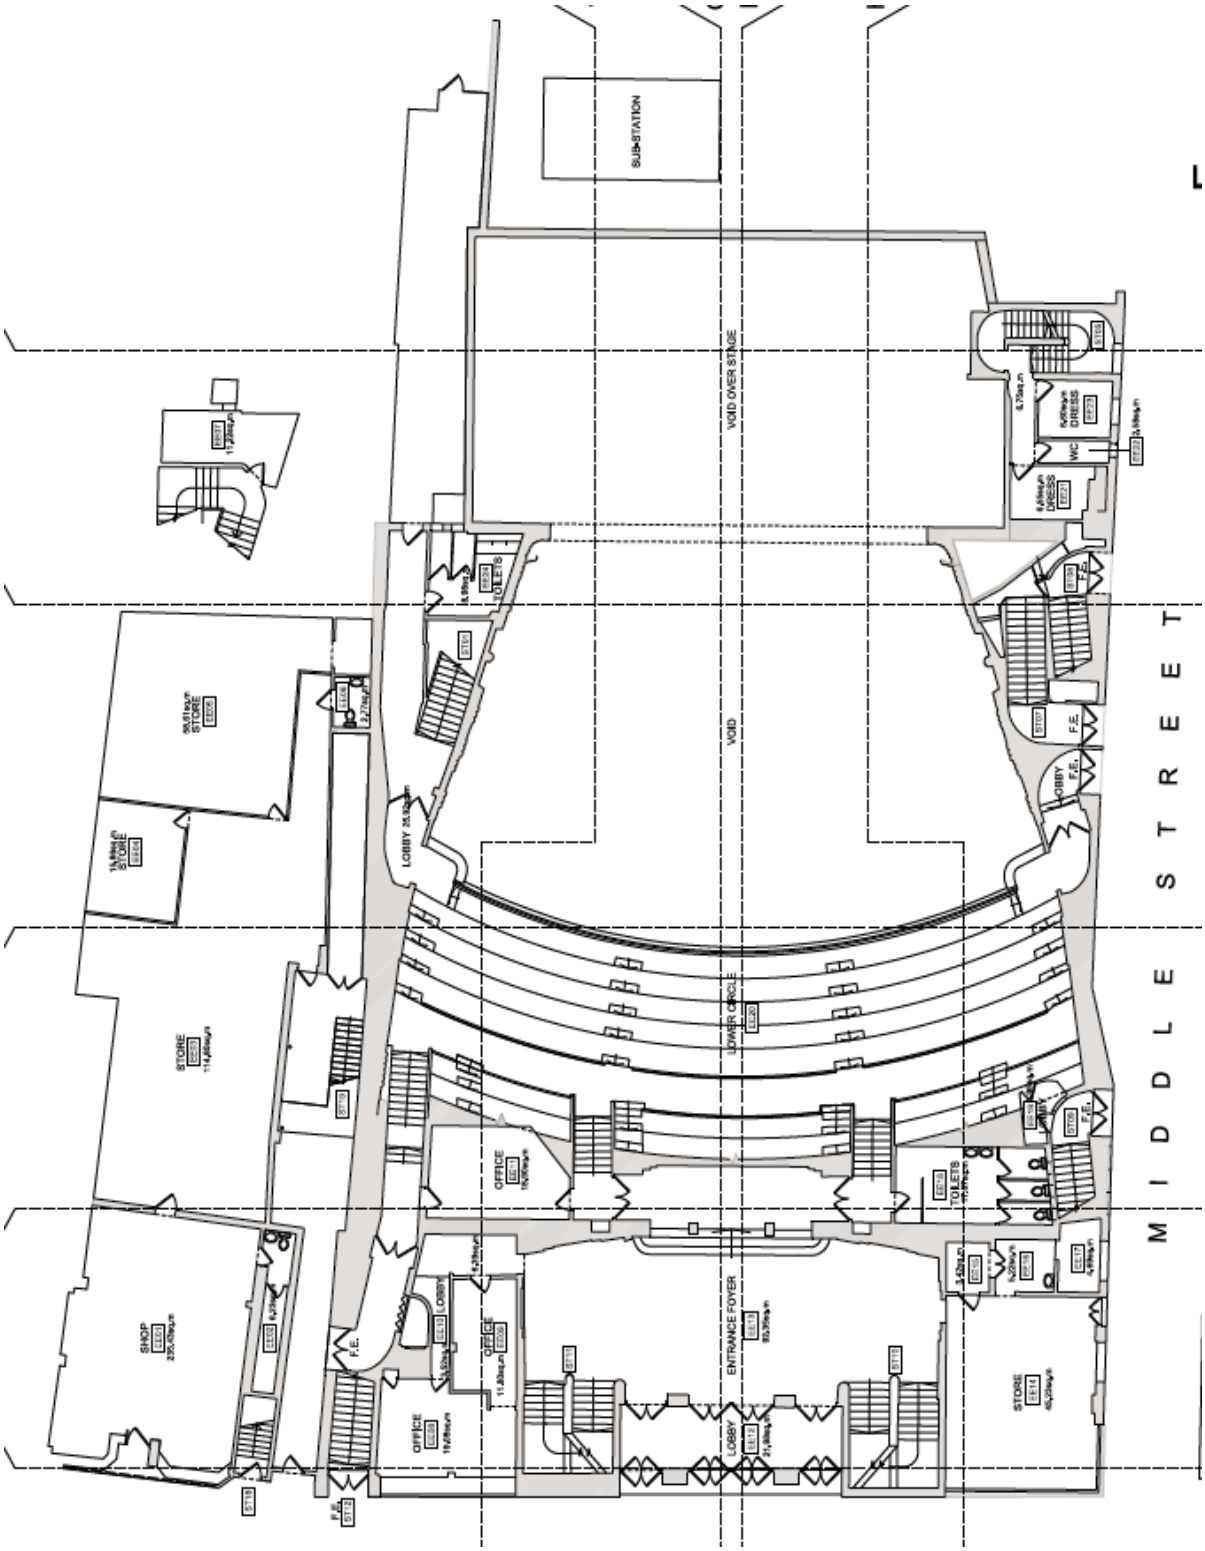
EXISTING ENTRANCE LEVEL PLAN