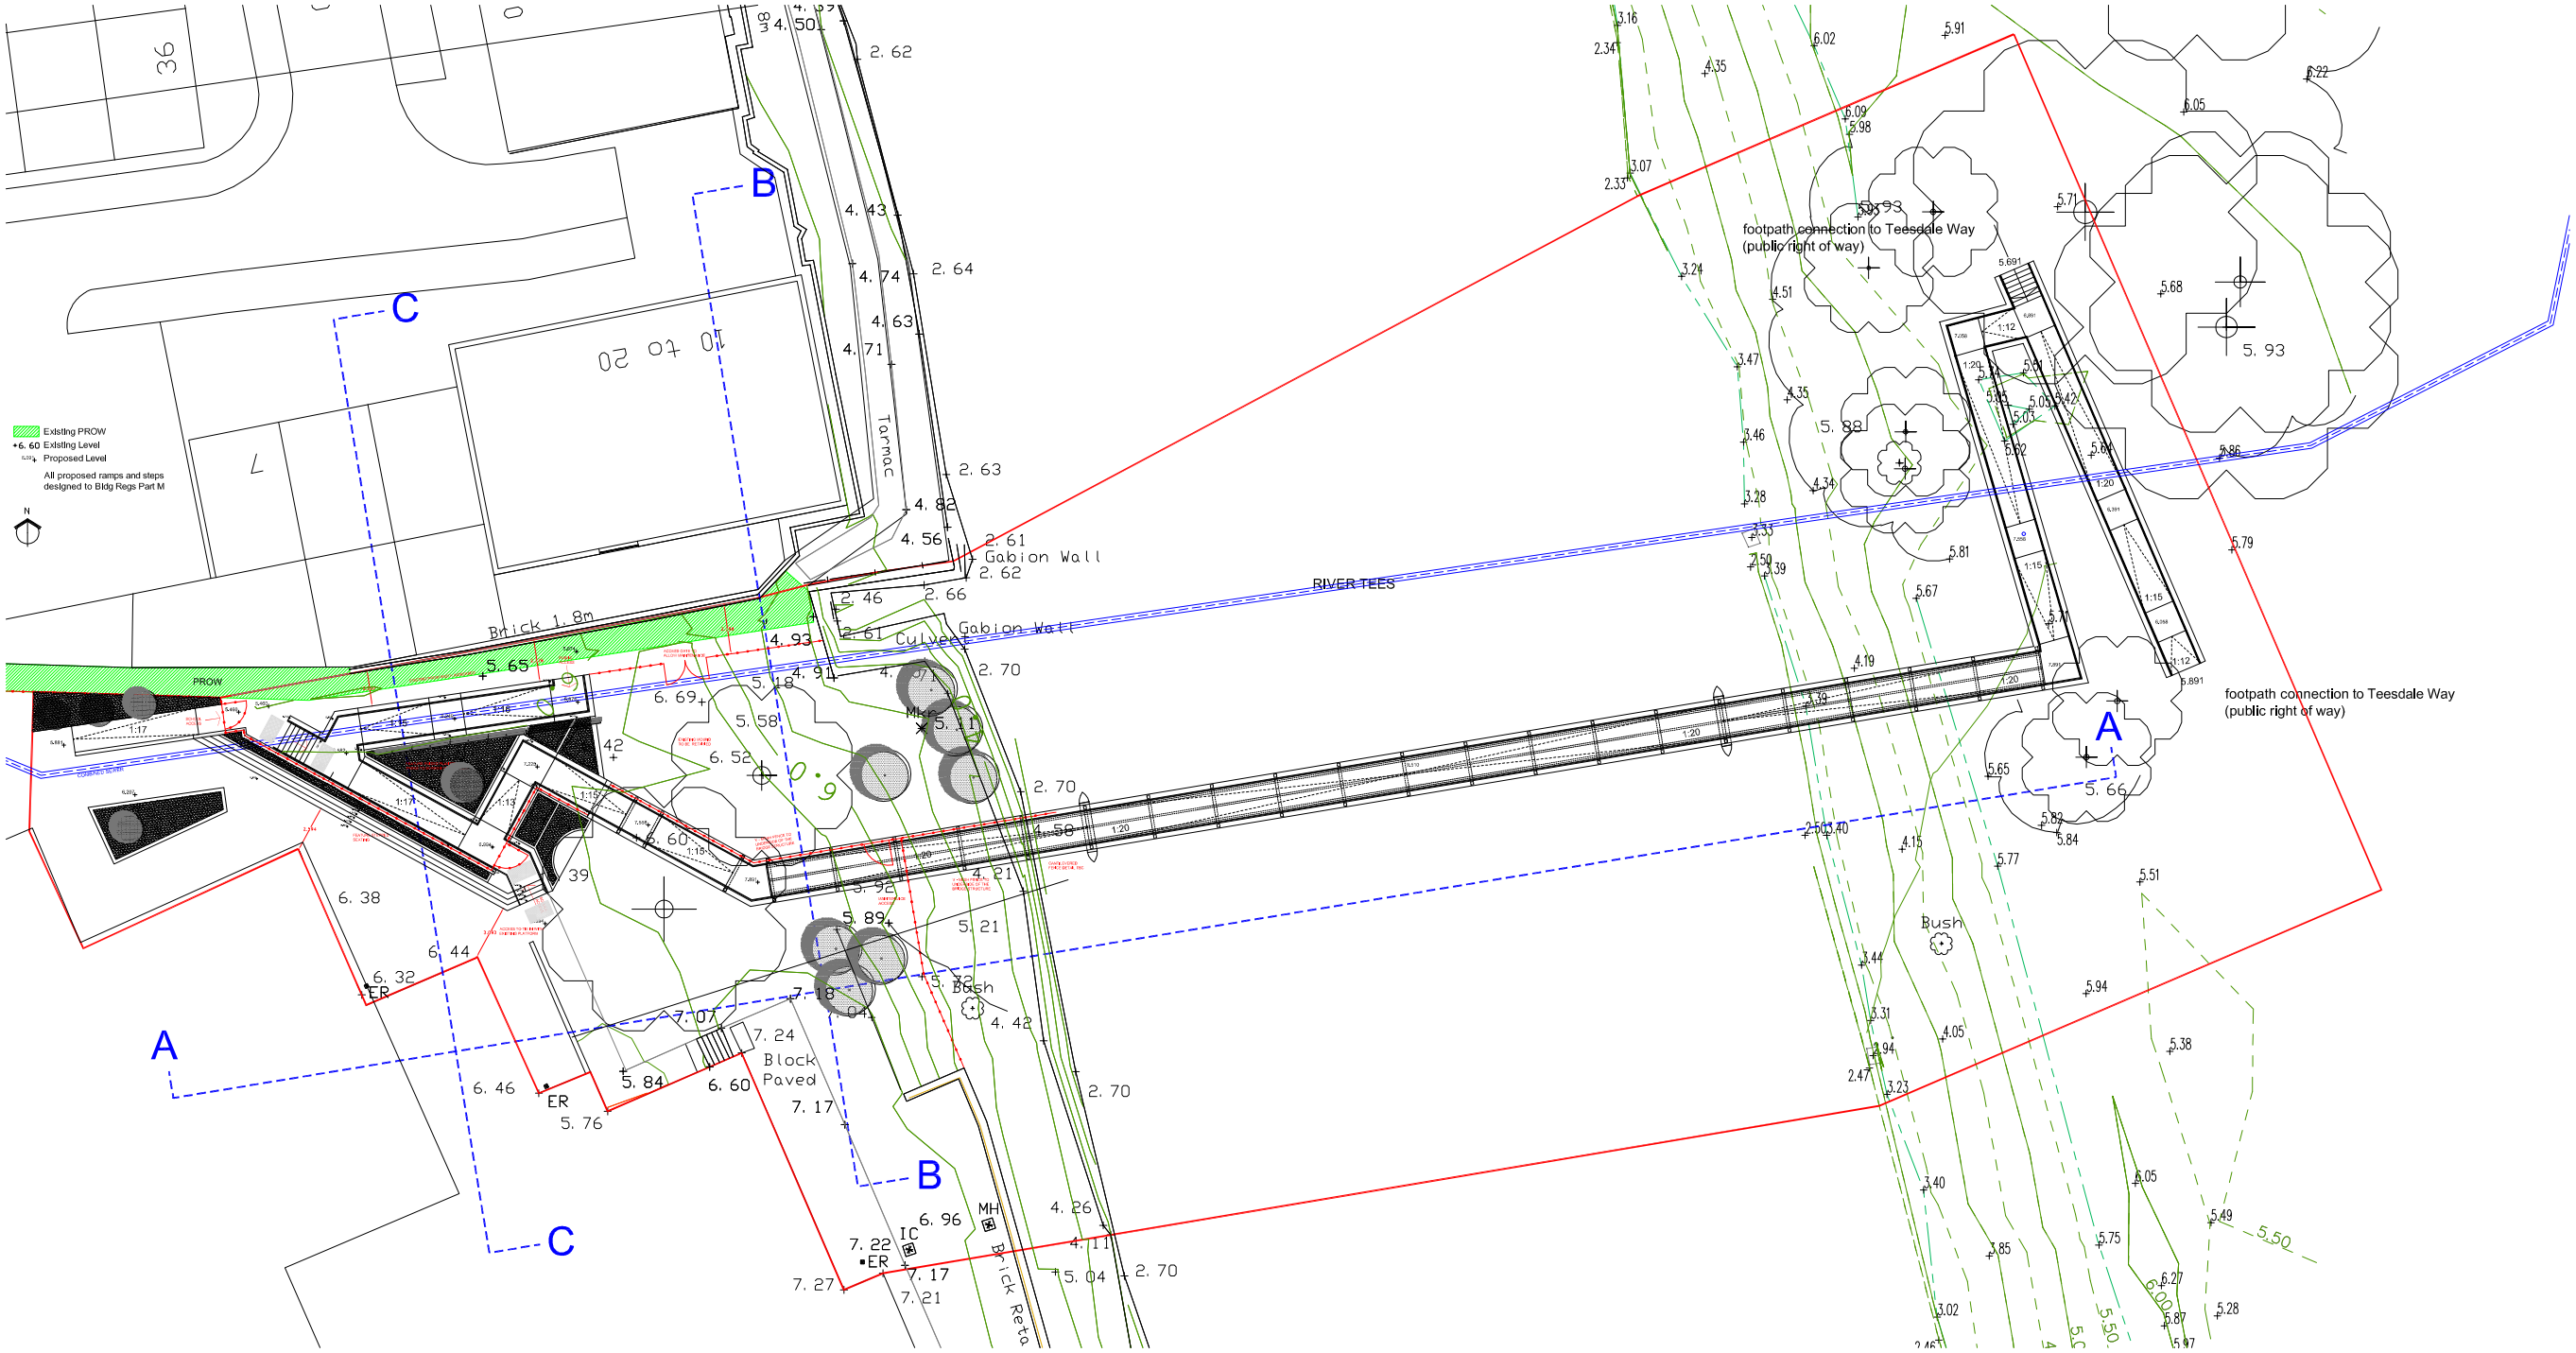

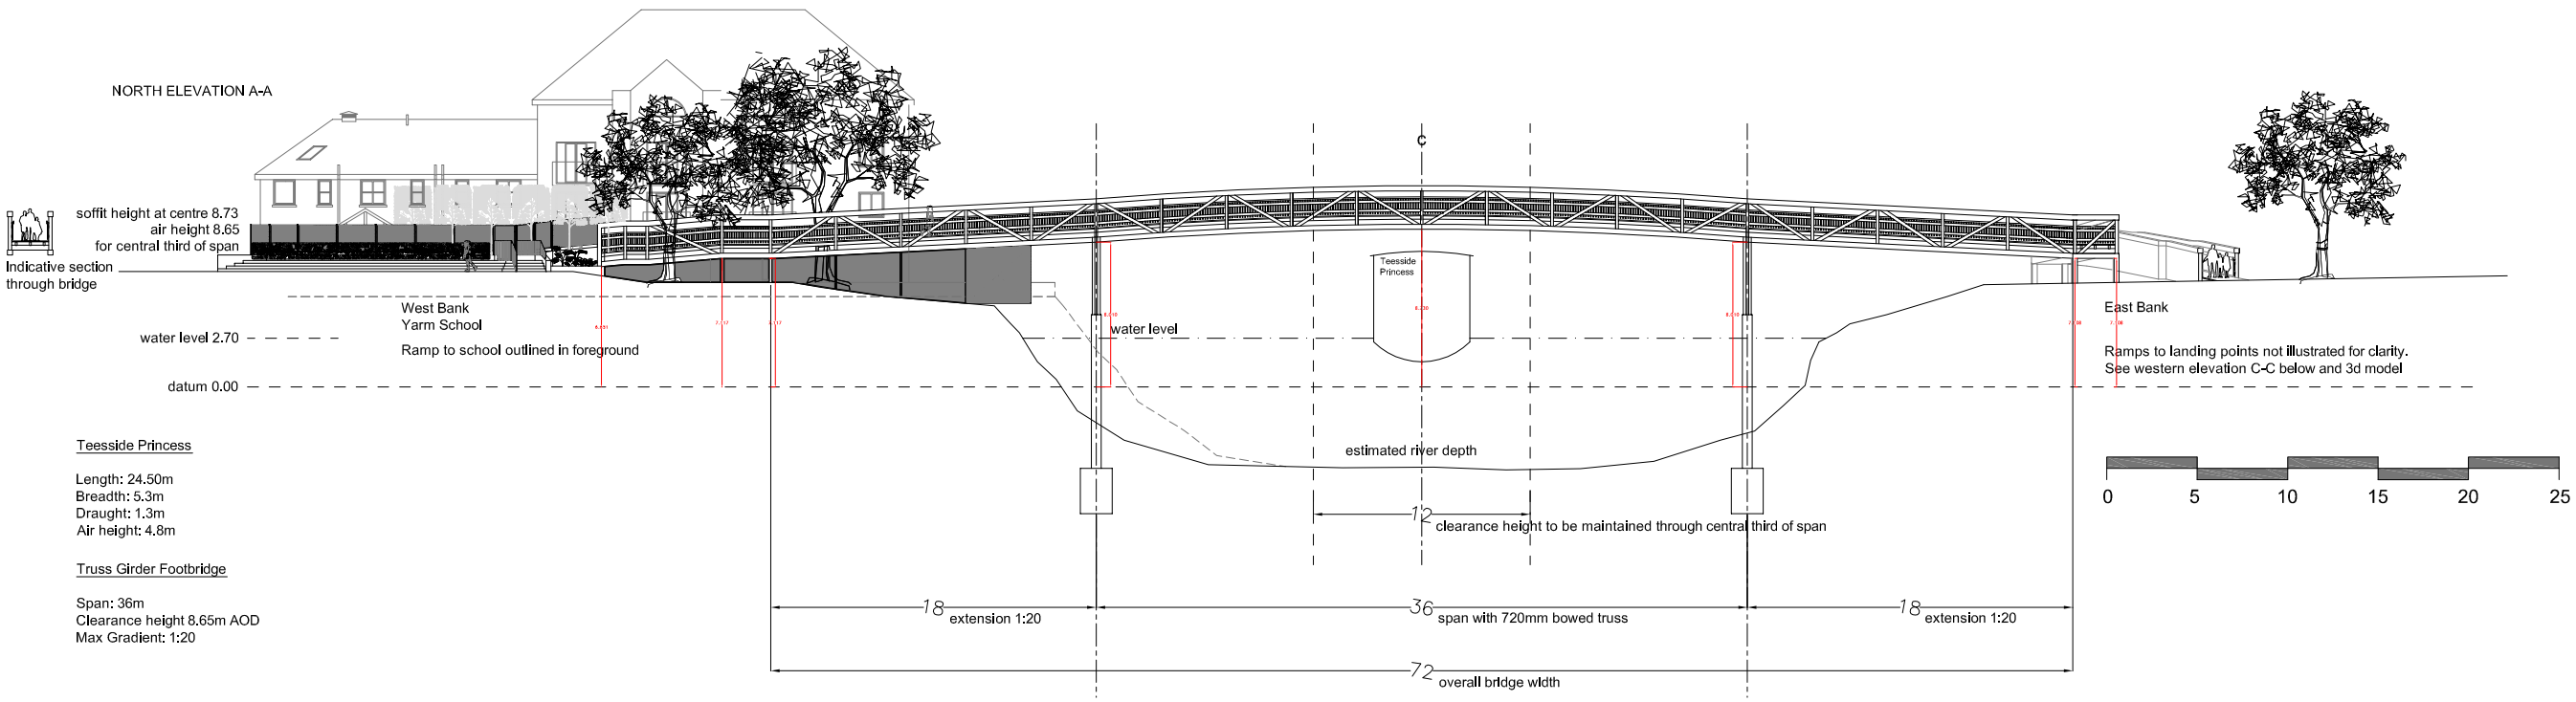

Teesside Princess

Length: 24.50m
Breadth: 5.3m
Draught: 1.3m
Air height: 4.8m

Truss Girder Footbridge

Span: 36m
Clearance height 8.65m AOD
Max Gradient: 1:20

Do not scale from this drawing. Only figured dimensions are to be taken from this drawing. The contractor must verify all dimensions on site before commencing any work or shop drawings. The contractor must report any discrepancies to POD NEWCASTLE LTD before commencing work. If this drawing exceeds the quantities taken in any way, POD NEWCASTLE LTD is to be informed before the work is initiated. Ordinance Survey information is used on POD NEWCASTLE LTD drawings. POD NEWCASTLE LTD is not responsible for the accuracy of dimensions relating to any Ordinance Survey data, or beyond the boundary of the inserted topographic survey data. Work within The Construction (Design and Management) Regulations 2015 is not to start until a Health and Safety Plan has been produced. COPYRIGHT © POD NEWCASTLE LTD. This drawing is Copyright and must not be reproduced in any format or media without written/ verbal consent of POD NEWCASTLE LTD.

REV	BY	DATE	NOTE
A	MC	27/06/16	Pinkins 7, 8 & 9 added
B	DD	05/07/16	REMOVED TREE COLOUR CHANGED, KEY ADDED.
C	RVB	07/07/16	1NO TREE RETAINED
D	JH	18/08/16	ANNOTATION AMENDS
E	MEC	02/09/16	SECTION LINES ADDED
F	DD	05/09/16	ELEVATIONS UPDATED
G	MEC	02/12/16	WEST BANK UPDATED
H	MEC	22/02/17	DIMS UPDATED
J	MEC	13/04/17	POINTCOHS REMOVED

KEY:

Planning Application Boundary

TOFFEE FACTORY | NEWCASTLE-UPON-TYNE | NE1 3DF | 0191 495 7700 | INFO@PODNEWCASTLE.CO.UK

PROJECT:
RIVER TEES FOOTBRIDGE, YARM, YARM SCHOOL

DRAWING TITLE:
PROPOSED PLANS AND ELEVATIONS

CLIENT:	STATUS:
YARM SCHOOL	PLANNING

SCALE:	SHEET SIZE:	DATE:	DRWN BY:	CHECKED BY:
1:200	A1	05:16	RVB	MEC

PROJECT NO:	DRAWING NO:	REVISION:
781-THE	SD-10.01	J