0 5 10 15 20 25
Metres

Do not scale from this drawing. Only figured dimensions are to be taken from this drawing. The contractor must verify all dimensions on site before commencing any work or shop drawings. The contractor must report any discrepancies to POD NEWCASTLE LTD before commencing work. If this drawing exceeds the quantities taken in any way, POD NEWCASTLE LTD is to be informed before the work is initiated. Ordinance Survey information is used on POD NEWCASTLE LTD drawings. POD NEWCASTLE LTD is not responsible for the accuracy of dimensions relating to any Ordinance Survey data, or beyond the boundary of the inserted topographic survey data. Work within The Construction (Design and Management) Regulations 2015 is not to start until a Health and Safety Plan has been produced. **COPYRIGHT © POD NEWCASTLE LTD.** This drawing is Copyright and must not be reproduced in any format or media without written/ verbal consent of POD NEWCASTLE LTD.

REV	BY	DATE	NOTE
A	JN	26/10/17	Updated to revised masterplan layout 26/10/17
B	JN/JR	30/10/17	Updated to comments 27/10/17; minor layout amendments

Legend

- gate to match adjacent fencing
- in curtilage bin storage areas
- bin storage area (collection day only)

N

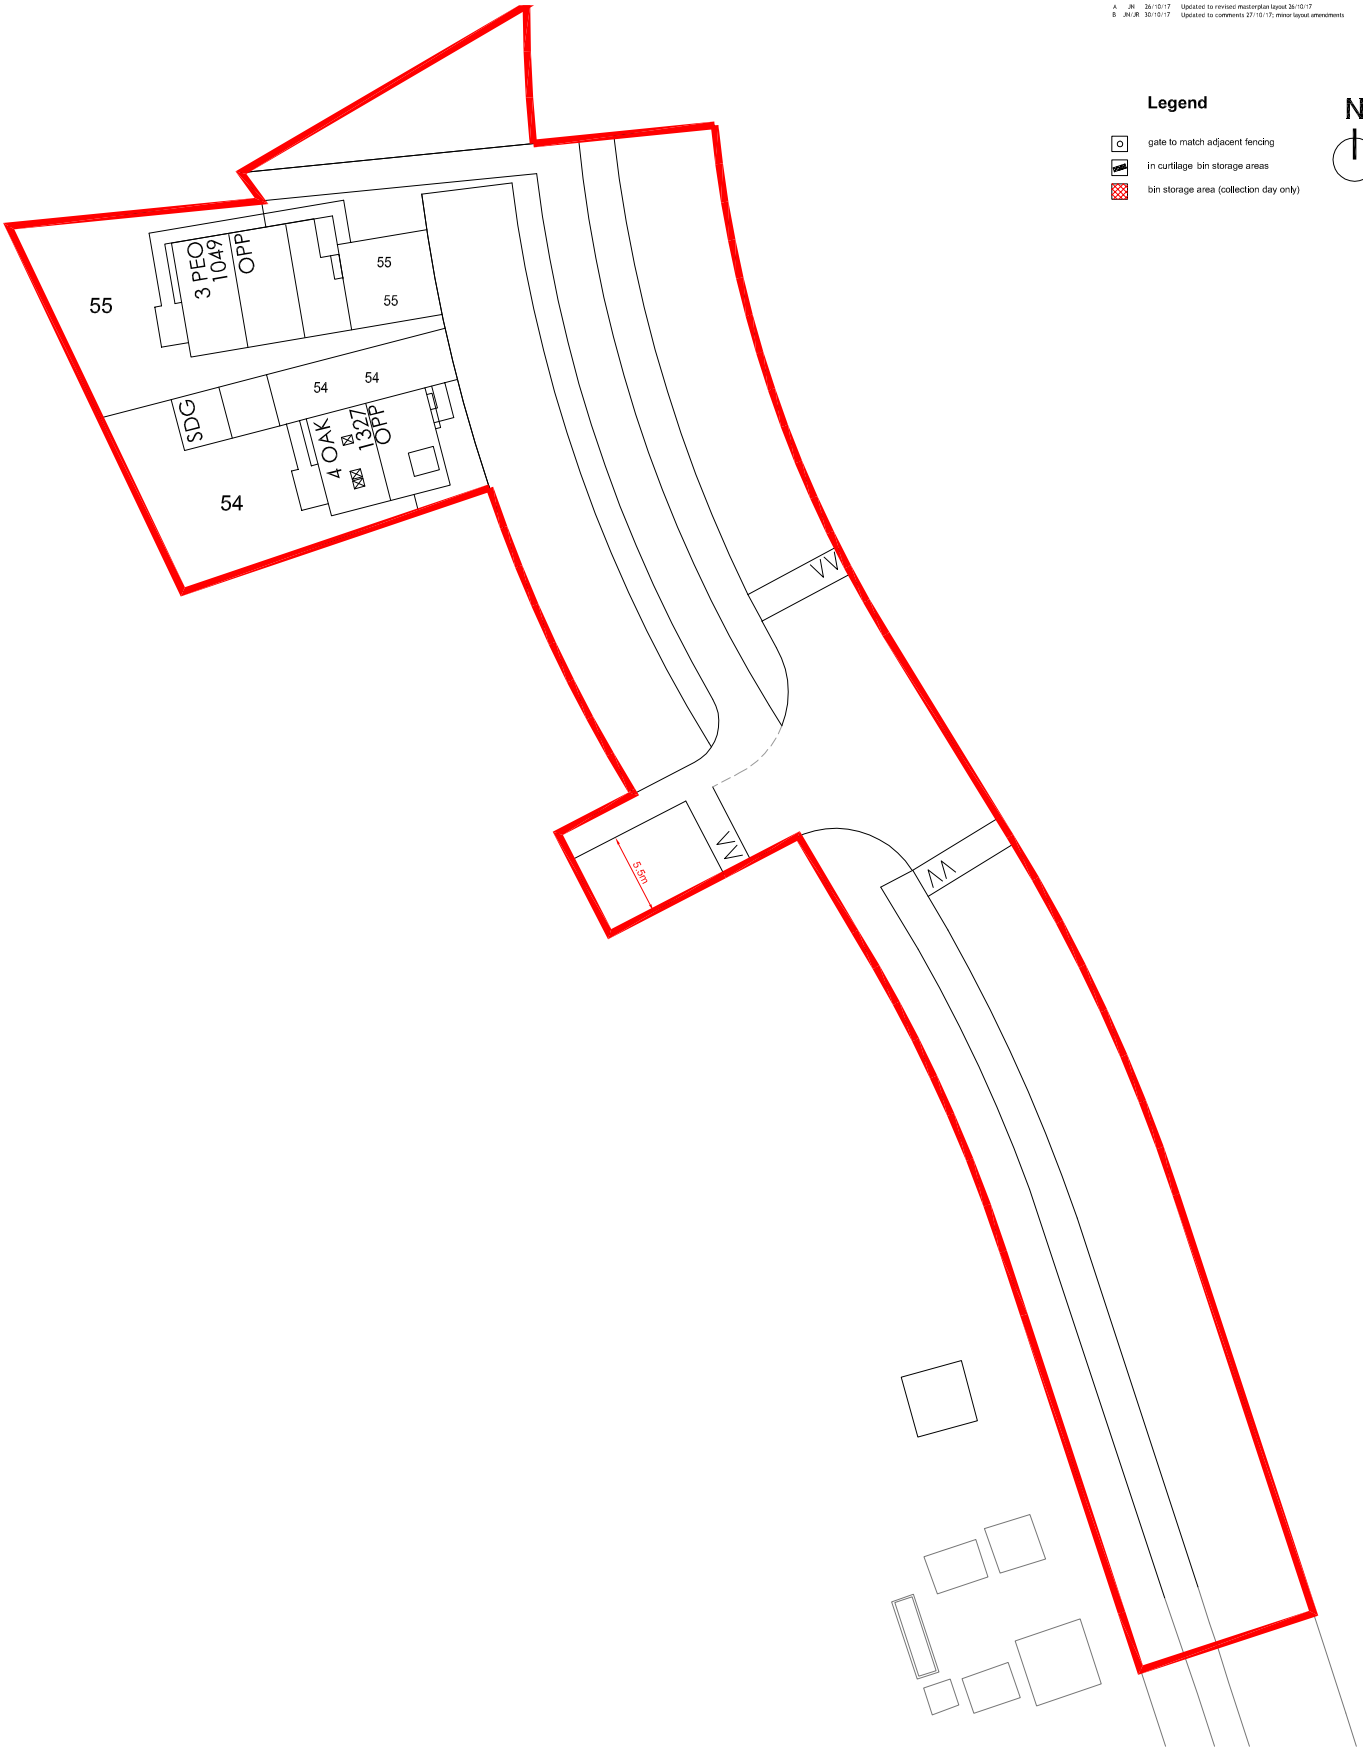

SCHEDULE OF ACCOMMODATION			
House Type	Code	Description	No
3 BEDROOM			
PEONY	PEO	3 Bed Detached	1
4 BEDROOM			
OAK	OAK	4 Bed Detached	1
TOTAL			2

TOFFEE FACTORY | NEWCASTLE-UPON-TYNE | NE1 3DF | 0191 495 7700 | INFO@PODNEWCASTLE.CO.UK

PROJECT:
Ingleby Barwick

DRAWING TITLE:
Site Layout Plan

CLIENT:	STATUS:
Bellway Homes (Durham) Ltd	Planning

SCALE:	SHEET SIZE:	DATE:	DWN BY:	CHECKED BY:
1:500	A4	10:17	JR	CVB

PROJECT NO:	DRAWING NO:	REVISION:
687-BEL	1617-24-P04	B