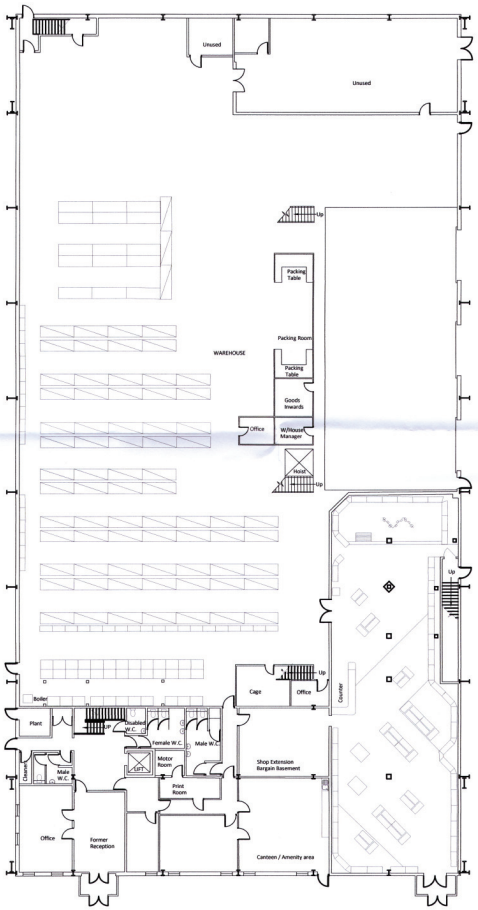

EXISTING GROUND FLOOR PLAN
SCALE 1:200 @ A1

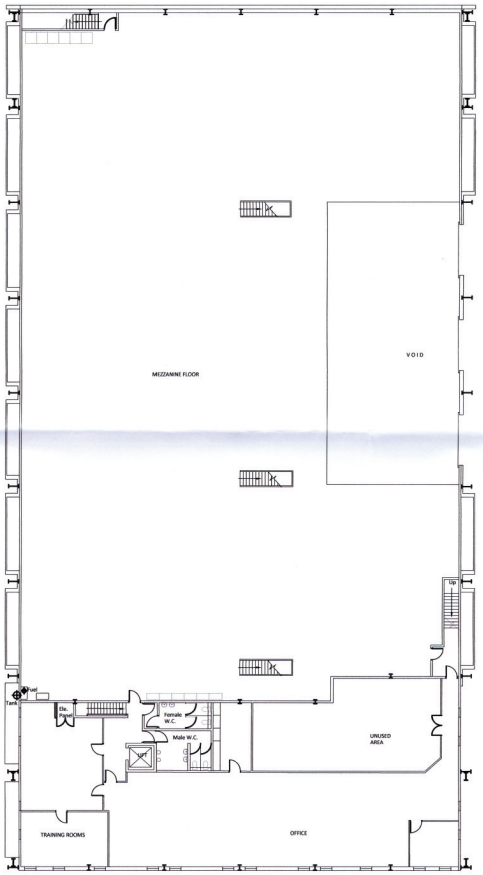

EXISTING MEZZANINE
SCALE 1:200 @ A1

N

DRAWING NOTES

COPYRIGHT ©
This drawing and the details herein are the copyright of MBH Design Studio Ltd. and must not be reproduced, altered or passed to any third party without prior written consent.

Do not scale from this drawing.

Any errors or omissions are to be reported to the Architect immediately.

All drawings are to be read in conjunction with the Structural Engineer's drawings and all related Architect's and other Consultant's information.

Note:

The Contractor is to note that this drawing is not based on accurate measured survey information and must be checked for accuracy on site. Information obtained from PDF to CAD conversion.

Any discrepancies are to be reported to the Architect immediately.

STOCKTON-ON-TEES BOROUGH COUNCIL
PLANNING
- 2 MAR 2018
DATE RECEIVED

SCALE BAR 1:200@A1

0 2 4 6 8 10 12 14 16 18 20
METERS

PLANNING

mbh
MBH Design Studio Ltd.
Rosemount House, Rosemount Avenue, West Byfleet, Surrey, KT14 6LB
www.mbhltd.com t: 01932 352 727 f: 01932 351 545

CLIENT
TEAMSPORT

PROJECT
TEAMSPORT MIDDLESBROUGH
PORTRACK LANE,
PORTRACK INDUSTRIAL ESTATE,
STOCKON ON TEES

DRAWING TITLE
EXISTING
GROUND & MEZZANINE FLOOR PLANS

DRAWN BY	DATE	SCALE	PAPER SIZE
VP	20/12/2017	1:200	A1
CHECKED BY	DRAWING NUMBER		REV.
RM	13340-PL-003		-