1613-SK03C- PROPOSED BANQUETTING HALL - PLANS & ELEVS

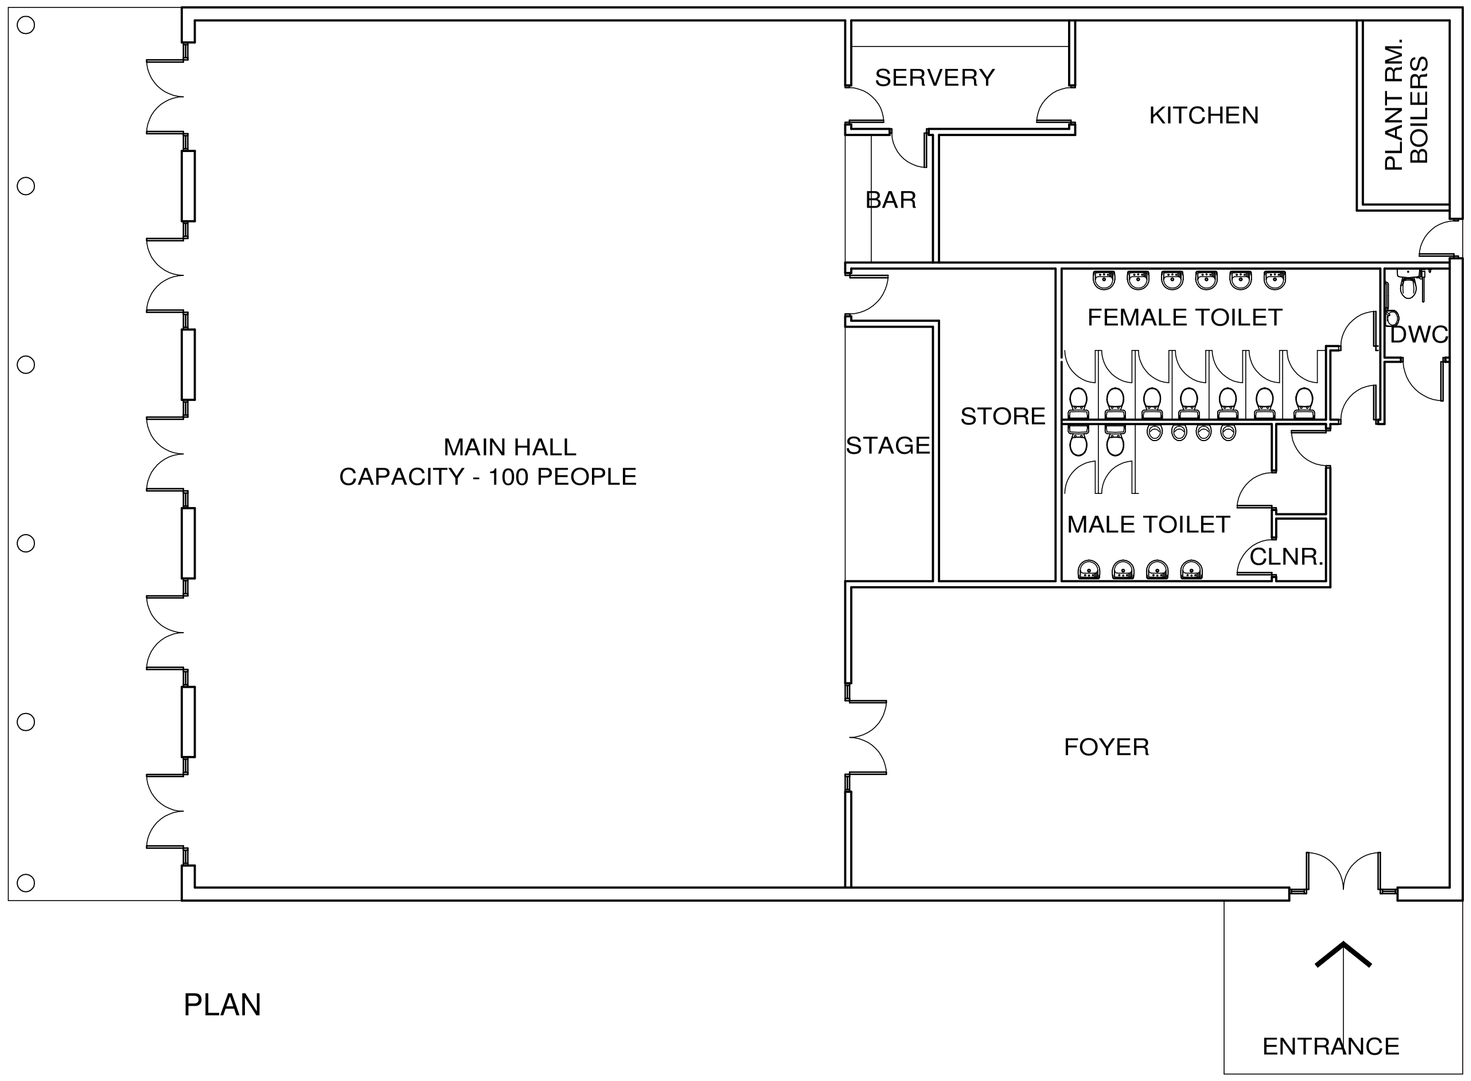

PLAN

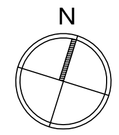

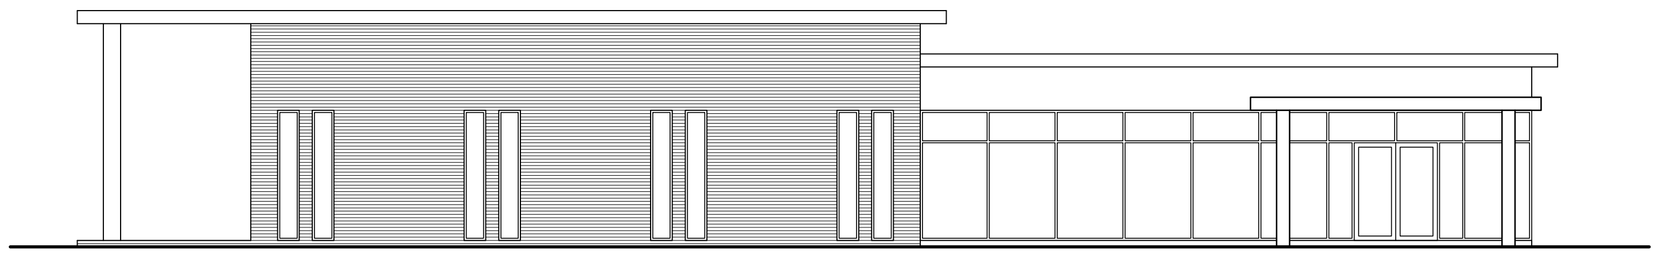

SOUTH ELEVATION

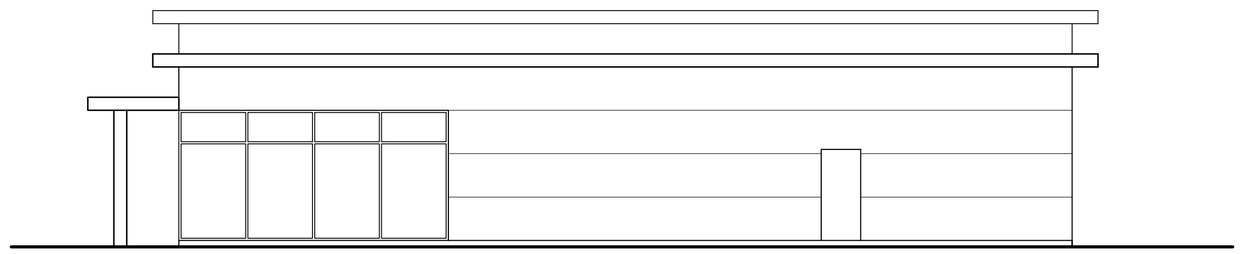

EAST ELEVATION

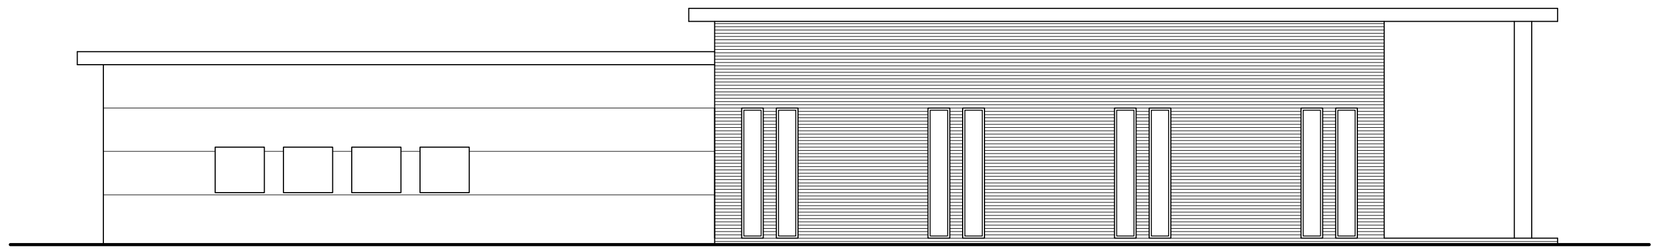

NORTH ELEVATION

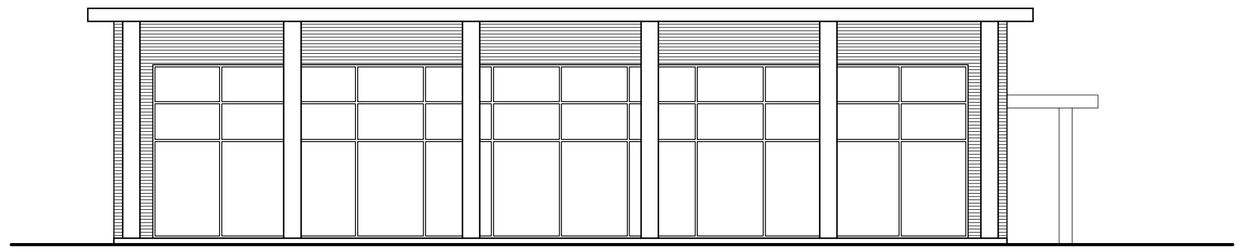

WEST ELEVATION

1 DO NOT SCALE THIS DRAWING
2 CHECK ALL DIMENSIONS ON SITE
3 COPYRIGHT IN THIS DRAWING AND ANY DESIGNS CONTAINED THEREIN ARE THE PROPERTY OF ELDER LESTER MCGREGOR CHARTERED ARCHITECTS AND MUST NOT BE COPIED WITHOUT WRITTEN AGREEMENT

I 30/08/2009	REVISION	J 30/08/2009	REVISION	K 30/08/2009	REVISION	L 30/08/2009	REVISION
E 30/08/2009	REVISION	F 30/08/2009	REVISION	G 30/08/2009	REVISION	H 30/08/2009	REVISION
A 07/07/2016	BUILDING FOOTPRINT MIRRORED ELEVATIONS ADDED	B 28/10/2016	CAPACITY AMENDED	C 20/12/2017	CAPACITY AMENDED	D 30/08/2009	REVISION

PROJECT:
HOLLYBUSH FARM
THORNABY ROAD
STOCKTON ON TEES

DRAWING:
PROPOSED BANQUETTING HALL
PLANS AND ELEVATIONS
-
-

Elder Lester McGregor
Chartered Architects
Reed's Mill Atlas Wynd Yarm TS15 9AD
tel: 01642 782211 fax: 01642 790123
e.mail: info@elderlester.co.uk web site: www.elderlester.co.uk

1956 ELDERLESTER McGREGOR ARCHITECTS

SCALE: 1/100 @ A1
PROJECT DIRECTOR: I M MCGREGOR
DATE FIRST PLOTTED: 02/06/2016
LAST PLOTTED: 20/12/2017

DRAWING NO:
1613 - SK03C