Revision	Description	Author	Checker	Date
P1	First Issue	GB	DC	14.09.2018
P2	Design Developement Issue	GB	DC	21.09.2018
P3	Planning Issue	GB	DC	28.09.2018

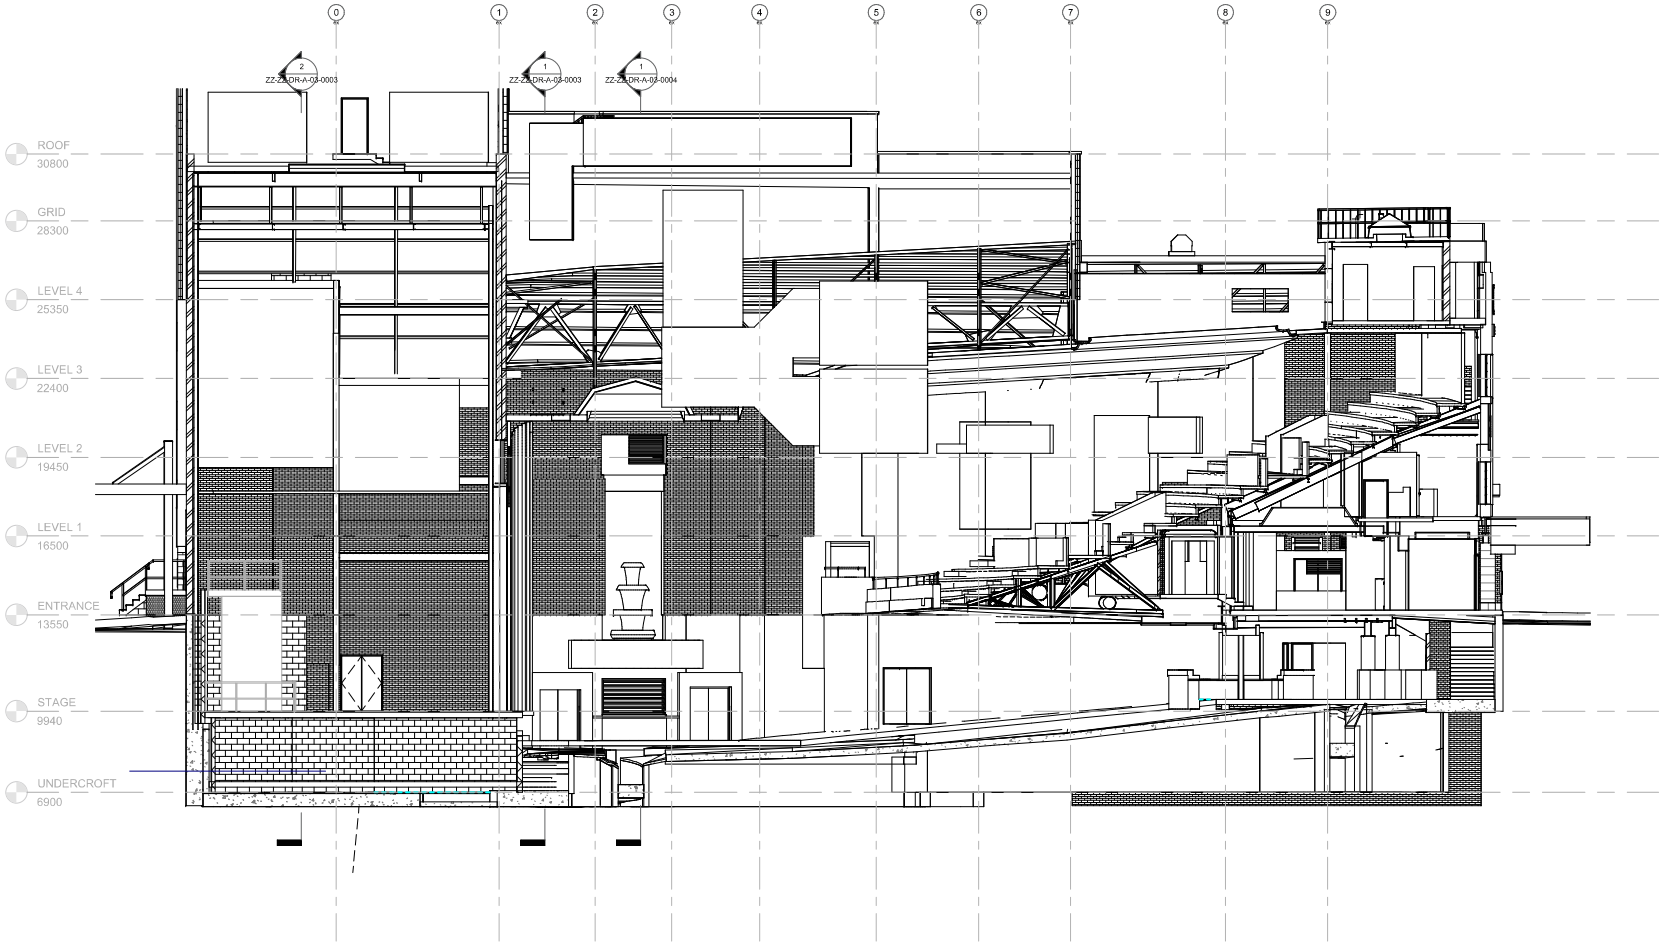

SPACE ARCHITECTS

Spaceworks
Benton Park Road
Newcastle upon Tyne
NE7 7LX

T: +44 (0)844 800 6660

www.spacearchitects.co.uk

Project
STOCKTON GLOBE

Drawing Title
General Arrangement Section B-B

Project No.	Drawing No.	Suitability	Revision	Scale at A1
07682	ZZ-ZZ-DR-A-03-0002	S0	P3	1 : 100

File Reference: 07682-SPACE-ZZ-ZZ-DR-A-03-0002-S0-P3

This drawing is Copyright - Check all dimensions on site - Inform originator of any discrepancies - Work to figured dimensions only - Do not scale

C:\Local\RVT\2018\07682-SPACE-ZZ-ZZ-M3-A-00-0001-2018_LOCAL_GBR(Recovery)(Recovery).rvt