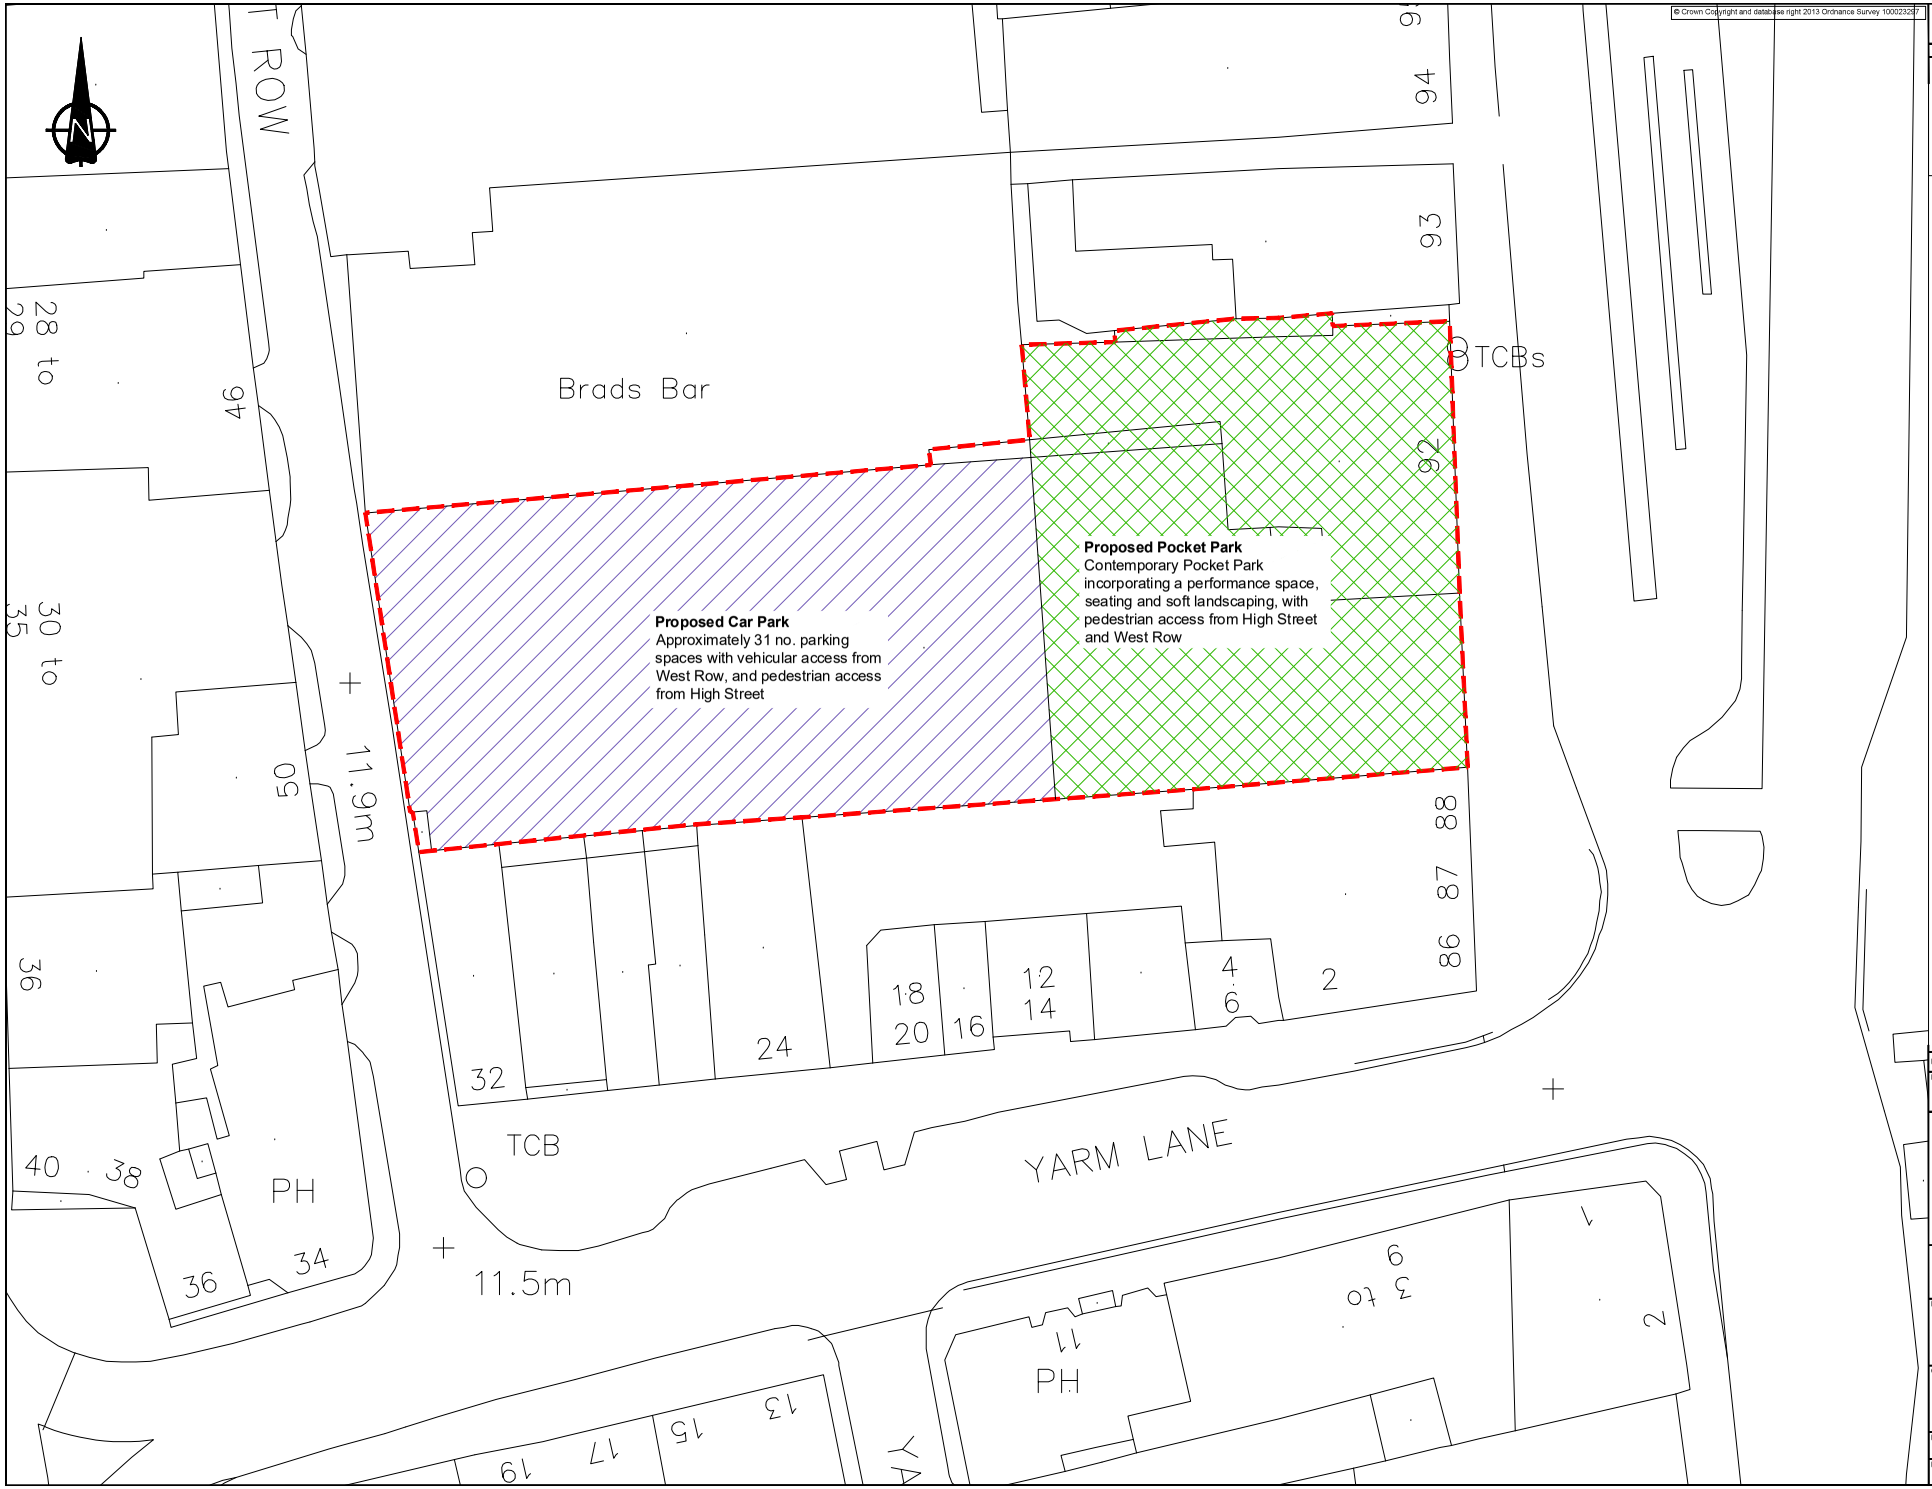

© Crown Copyright and database right 2013 Ordnance Survey 100023257

This drawing should not be scaled.
All dimensions must be checked on site and contractor to report any omissions or errors to the contract administrator

NOTES

Key

Site Boundary

Rev	Description	Drn	Chk	Date

Drawing Status: PRELIMINARY ☐ APPROVAL ☒ INFORMATION ☐ TENDER ☐ CONSTRUCTION ☐

Stockton-on-Tees BOROUGH COUNCIL
Big plans, bright future

Economic Growth & Development Services
Director of Economic Growth & Development
Richard McGuckin B.Eng., C.Eng., F.I.C.E.
P.O.Box 229, Kingsway House, Billingham, TS23 2YL.
Tel: 01642 393939. email: egda@stockton.gov.uk

Project: Glam Nightclub and Post Office Demolition

Content: Proposed Site Plan

Date	Drg No.	
May 2019	TS10365-100-004	
Drawn: SW	Checked: AR	Scales @ A1: 1:200	Rev: A