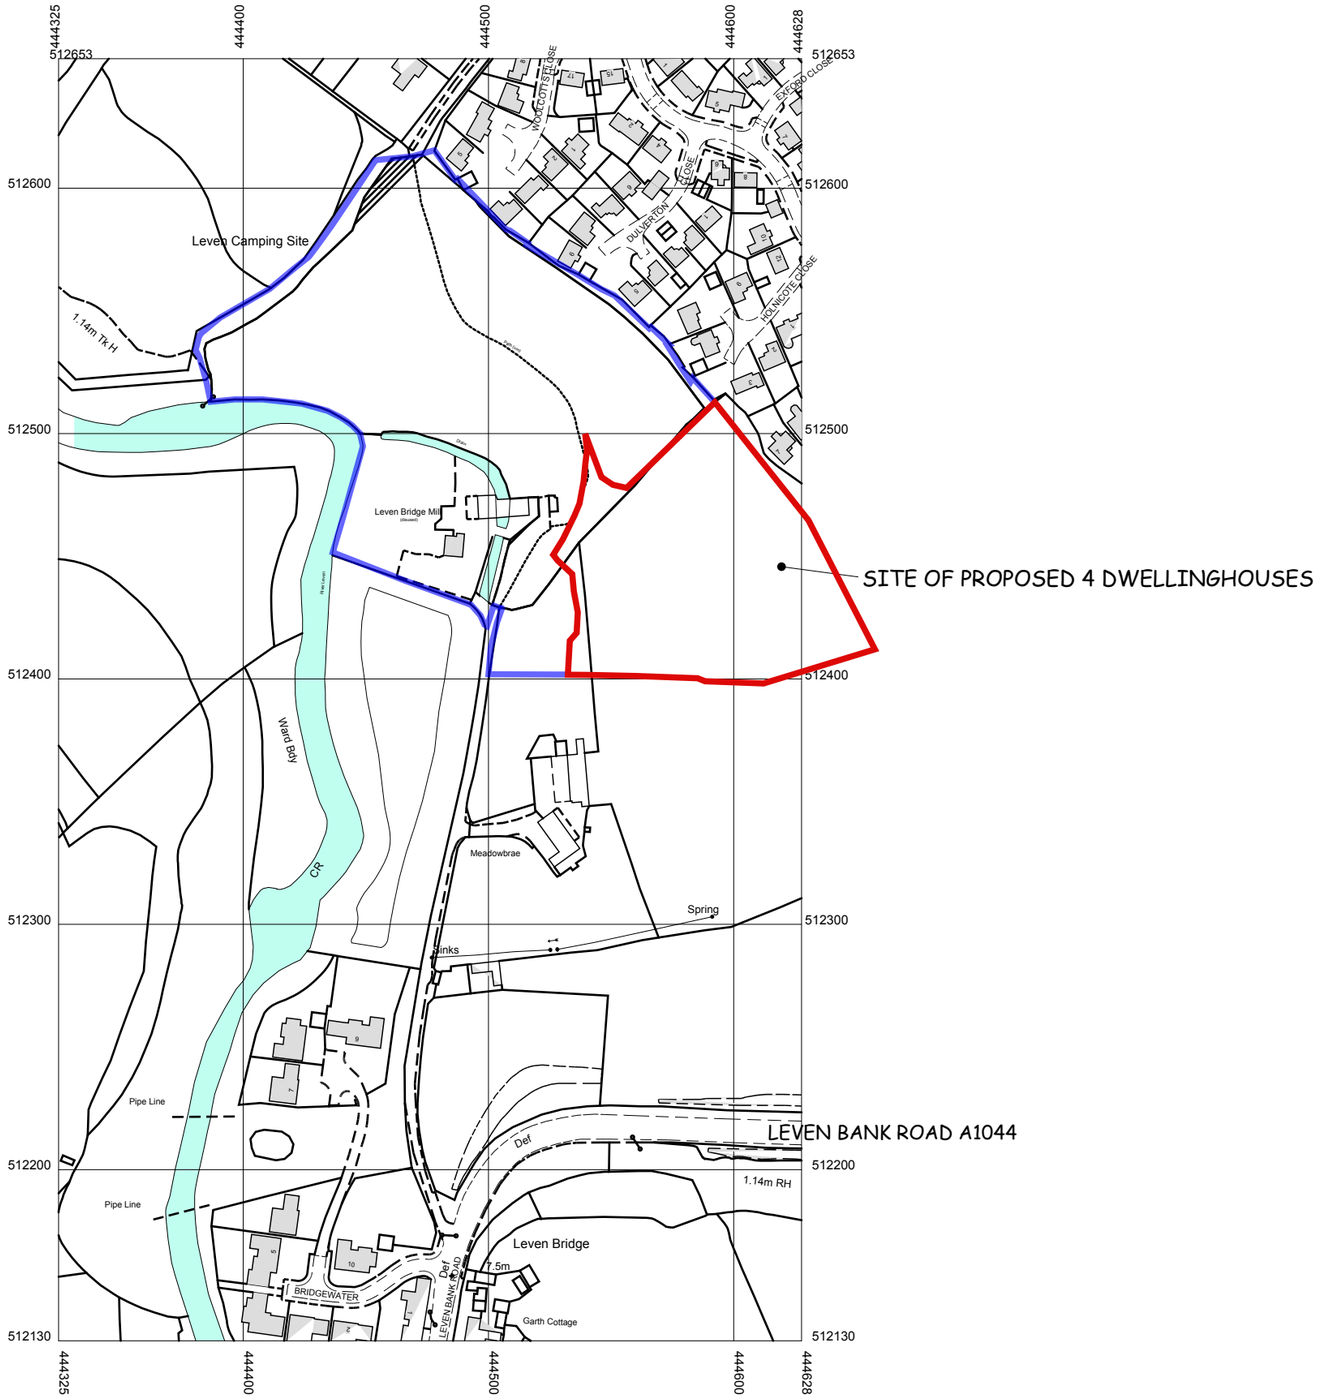

©CROWN COPYRIGHT 2016.
ALL RIGHTS RESERVED.
LICENCE NO. AR100007107

20 10 0 20 40 60 80 100 200

SCALE 1:2500 m

NORTH

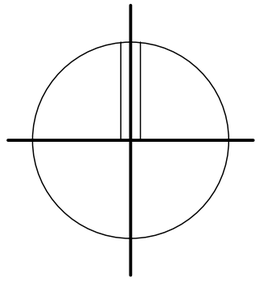

MONTGOMERY . FORGAN . ASSOCIATES

ARCHITECTS +
TOWN PLANNING
CONSULTANTS

EDEN PARK HOUSE
CUPAR, FIFE, KY15 4HS. **TEL.01334-654936**
e-mail. admin@montgomery-forgan.co.uk

Project

PROPOSED ERECTION OF 4 DWELLING HOUSES,
LOW LANE, HIGH LEVEN FOR
WELCH FAMILY LLP

Drawing

LOCATION PLAN

Scale 1.2500@A3

Date OCT 2016

Drawn

Checked

Drawing Number 5186 / C / 13

Revision

1. THIS DRAWING IS COPYRIGHT, RESERVED AND REMAINS THE PROPERTY OF MONTGOMERY FORGAN ASSOCIATES.
2. THE CONTRACTOR AND HIS SUBCONTRACTORS/SUPPLIERS ARE TO VERIFY ALL DIMENSIONS AND LEVELS ON SITE PRIOR TO COMMENCING ON SITE/MANUFACTURE OF GOODS/MATERIALS.
3. THE CONTRACTOR IS TO BRING TO THE NOTICE OF THE ARCHITECT ANY DISCREPANCIES CONTAINED IN THIS DRAWING PRIOR TO WORK COMMENCING. WHERE RELEVANT THIS DRAWING IS TO BE READ IN CONJUNCTION WITH ALL RELEVANT DESIGN DRAWINGS AND SPECIFICATIONS.