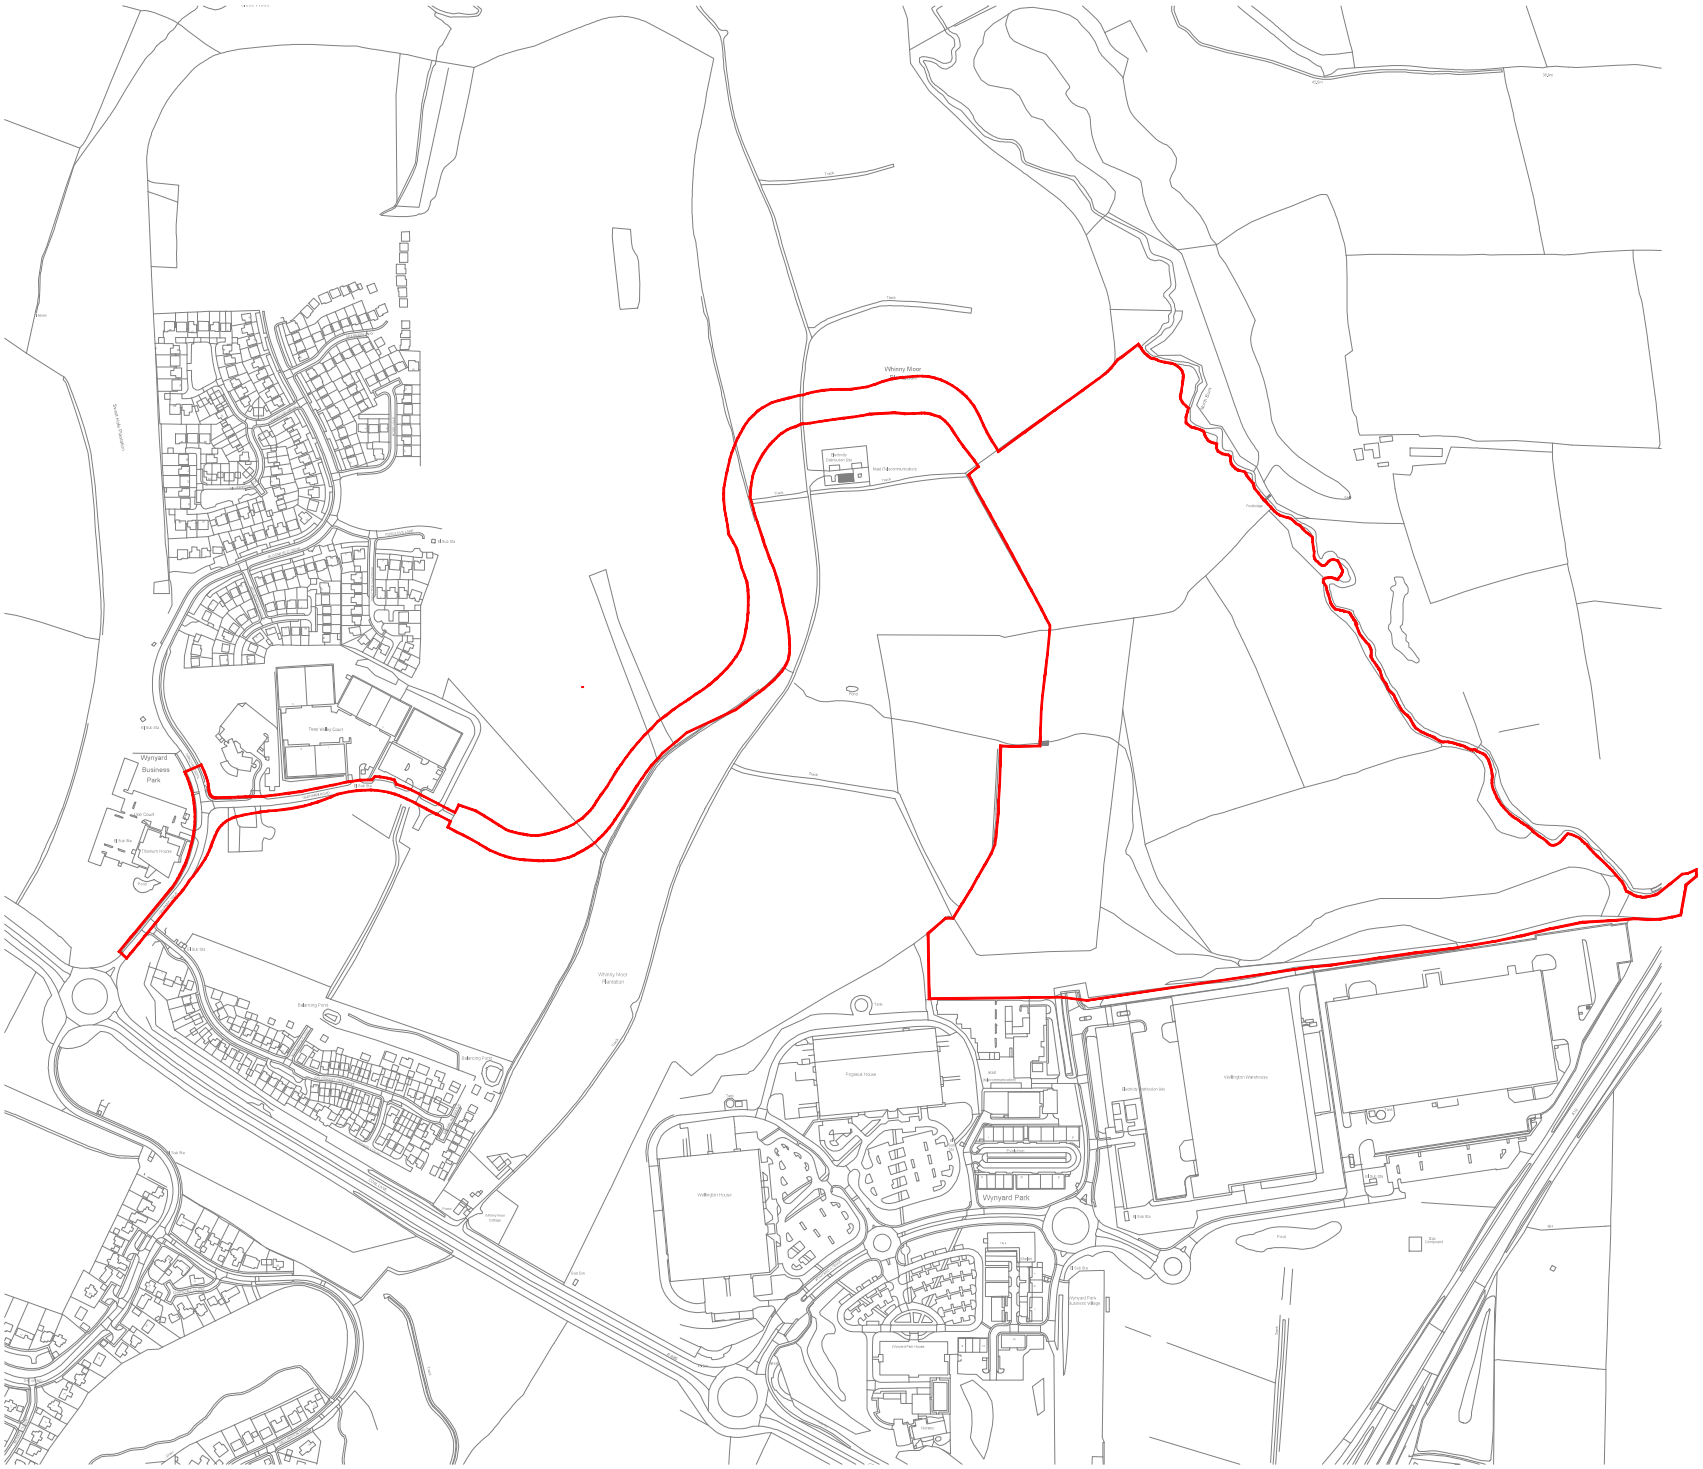

This drawing has been prepared for the use of Arcadis' clients. It may not be used, modified, reproduced or relied upon by third parties, except as agreed by Arcadis or as required by law. Arcadis accepts no responsibility and denies any liability whatsoever, to any party that uses or relies on this drawing without Arcadis' express written consent. Do not scale this document. All measurements must be obtained from the stated dimensions.

Rev	Date	Description	Drawn by	Checked by	Approved by
05	23/10/2020	Red line boundary extended to Harrison Drive/A689	SB	MW	DH
04	14/10/2020	Revision to eastern boundary to avoid crossing administrative boundary	SB	MW	DH
03	29/09/2020	Planning issue	SB	MW	DH
02	15/08/2020	S2-R1 issue	SB	MW	DH
01	13/08/2020	S2-R1 issue	SB	MW	DH

Client

Contact

Role

Designer

ARCADIS Design & consultancy for natural and built assets

Arcadis UK
Arcadis House
34 York Way
London N1 9AB
United Kingdom
www.arcadis.com

Contact

Role

Project

Stockton

Address
Wynyard Avenue
Billingham
Stockton-on-Tees
TS22 5TB

Overview

N

Building Area

Non-contract: SITE LOCATION PLAN

Designed	SB	Date	SB	Date	15/08/2020
Drawn	SB	Date	SB	Date	15/08/2020
Checked	MW	Date	MW	Date	15/08/2020
Approved	DH	Date	DH	Date	15/08/2020

Scale: 1:2000
Sheet size: A0

Project phase: Planning
Grid:

Project number: STG
Status Code: S2

ISSUED FOR INFORMATION
NOT TO BE USED FOR CONSTRUCTION

Drawing Number: STG-ARC-SW-XX-DR-AR-0001-S2

Revision: 06