Existing Side (South) Elevation 1:100

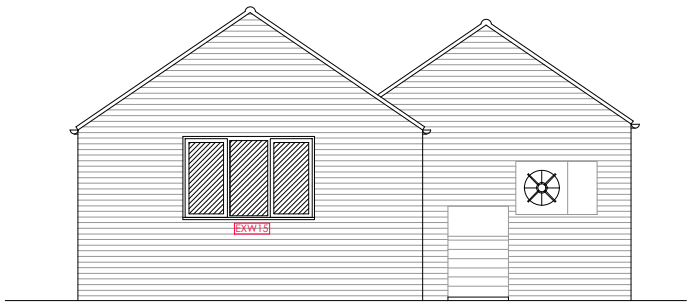

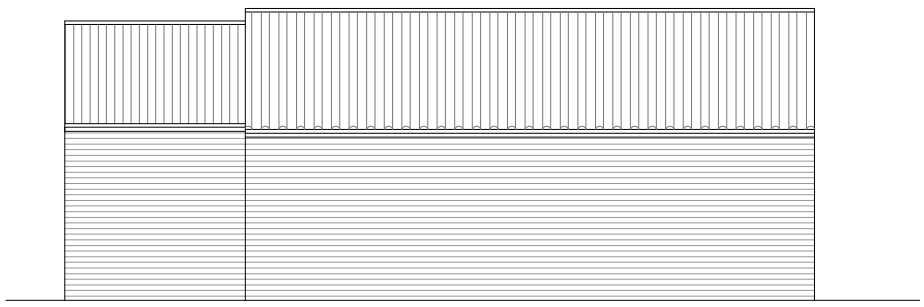

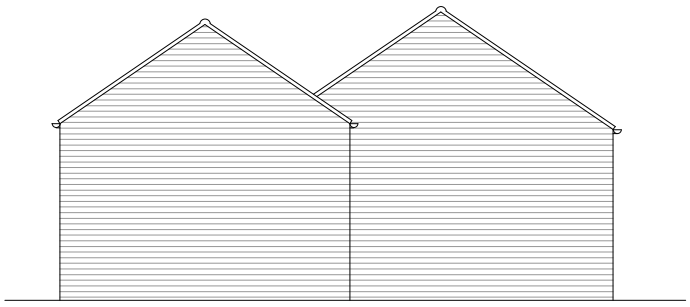

Existing Elevation (Bakery and Cold Store) 1:100

NOTES:

DO NOT SCALE FROM THIS DRAWING.

1. This drawing is copyright of WardmanBrown. WardmanBrown is a trading name of Wardmans Architectural Services Limited.
2. All dimensions to be verified on site prior to any shop or site works being commenced.
3. Any discrepencies to be reported to the Designer BEFORE any work is put in hand.
4. This drawing must be read in conjunction with relevant consultants and specialists drawings.
5. This drawing must be read in conjunction with the drawings specified.

CDM 2015 - (Refer to Project Health & Safety Information)

HAZARDS

1. Live services adjacent/on site.
2. Excavations - Ground Collapse
3. Handling major components
4. Working at height - Falling
5. Machinery & Equipment
6. Ensure all blockwork has a minimum crushing strength of 3.5N/mm²
7. The weight of each block must not exceed 20Kg

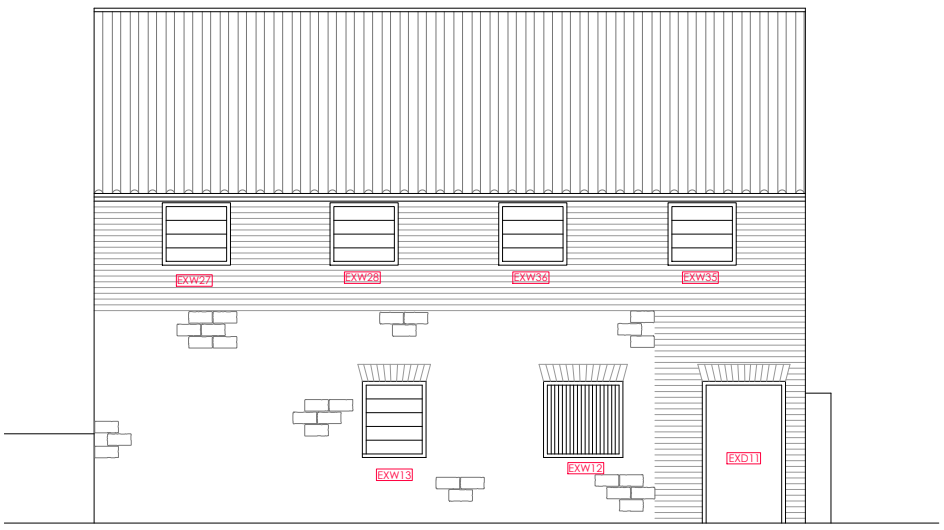

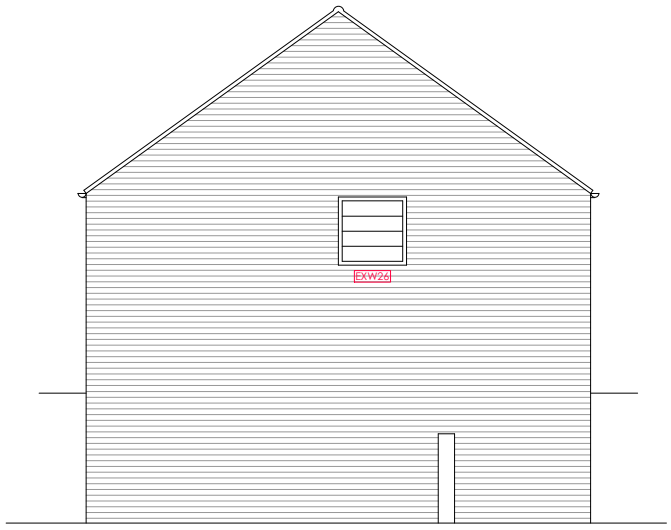

Existing Rear and Side Elevations (Storage Building) 1:100

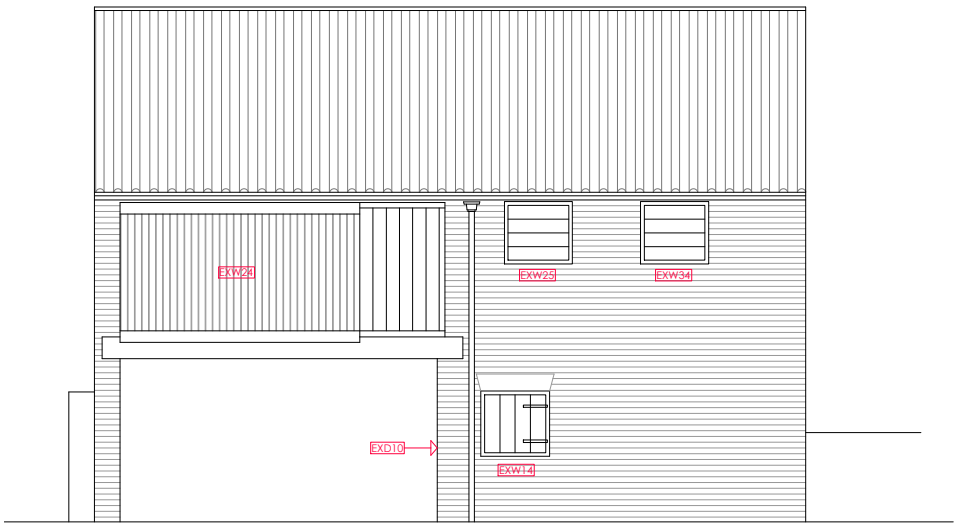

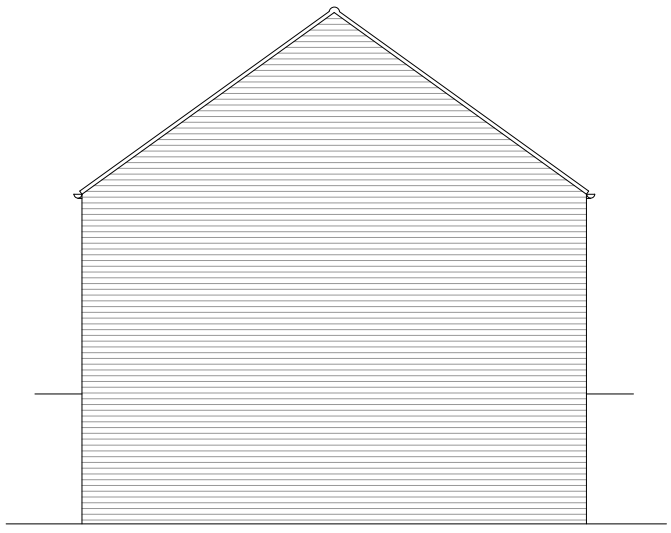

Existing Front and Side Elevations(Storage Building) 1:100

REV	DATE	DETAILS
C	Mar 21	Side elevation added
B	Aug 20	Window Schedule updated
A	July 20	Updated for Planning Purposes

REVISIONS:

Wardman Brown

113 Stanhope Road South
Darlington, DL3 7SF
Tel: 01325 460227

info@wardmanbrown.com
www.wardmanbrown.com

Chartered Institute of Architectural Technologists Registered Practice

CLIENT:
Mr and Mrs Fox

PROJECT:
123 High Street Yarm

DRAWING TITLE:
Existing Side and Outbuilding Elevations

PURPOSE OF ISSUE:
PLANNING

SCALE: 1:100 @ A3

DATE: May 2019 | DRAWN: I.G. | DRG REVISION:

DRAWING NO: L018123-007 | C