0 25m 50m 100m

NORTH

DO NOT SCALE
DO NOT SCALE THIS DRAWING. USE FIGURED DIMENSIONS IN ALL CASES. CHECK ALL DIMENSIONS ON SITE. REPORT ANY DISCREPANCIES TO CONCEPT ARCHITECTURE BEFORE PROCEEDING.

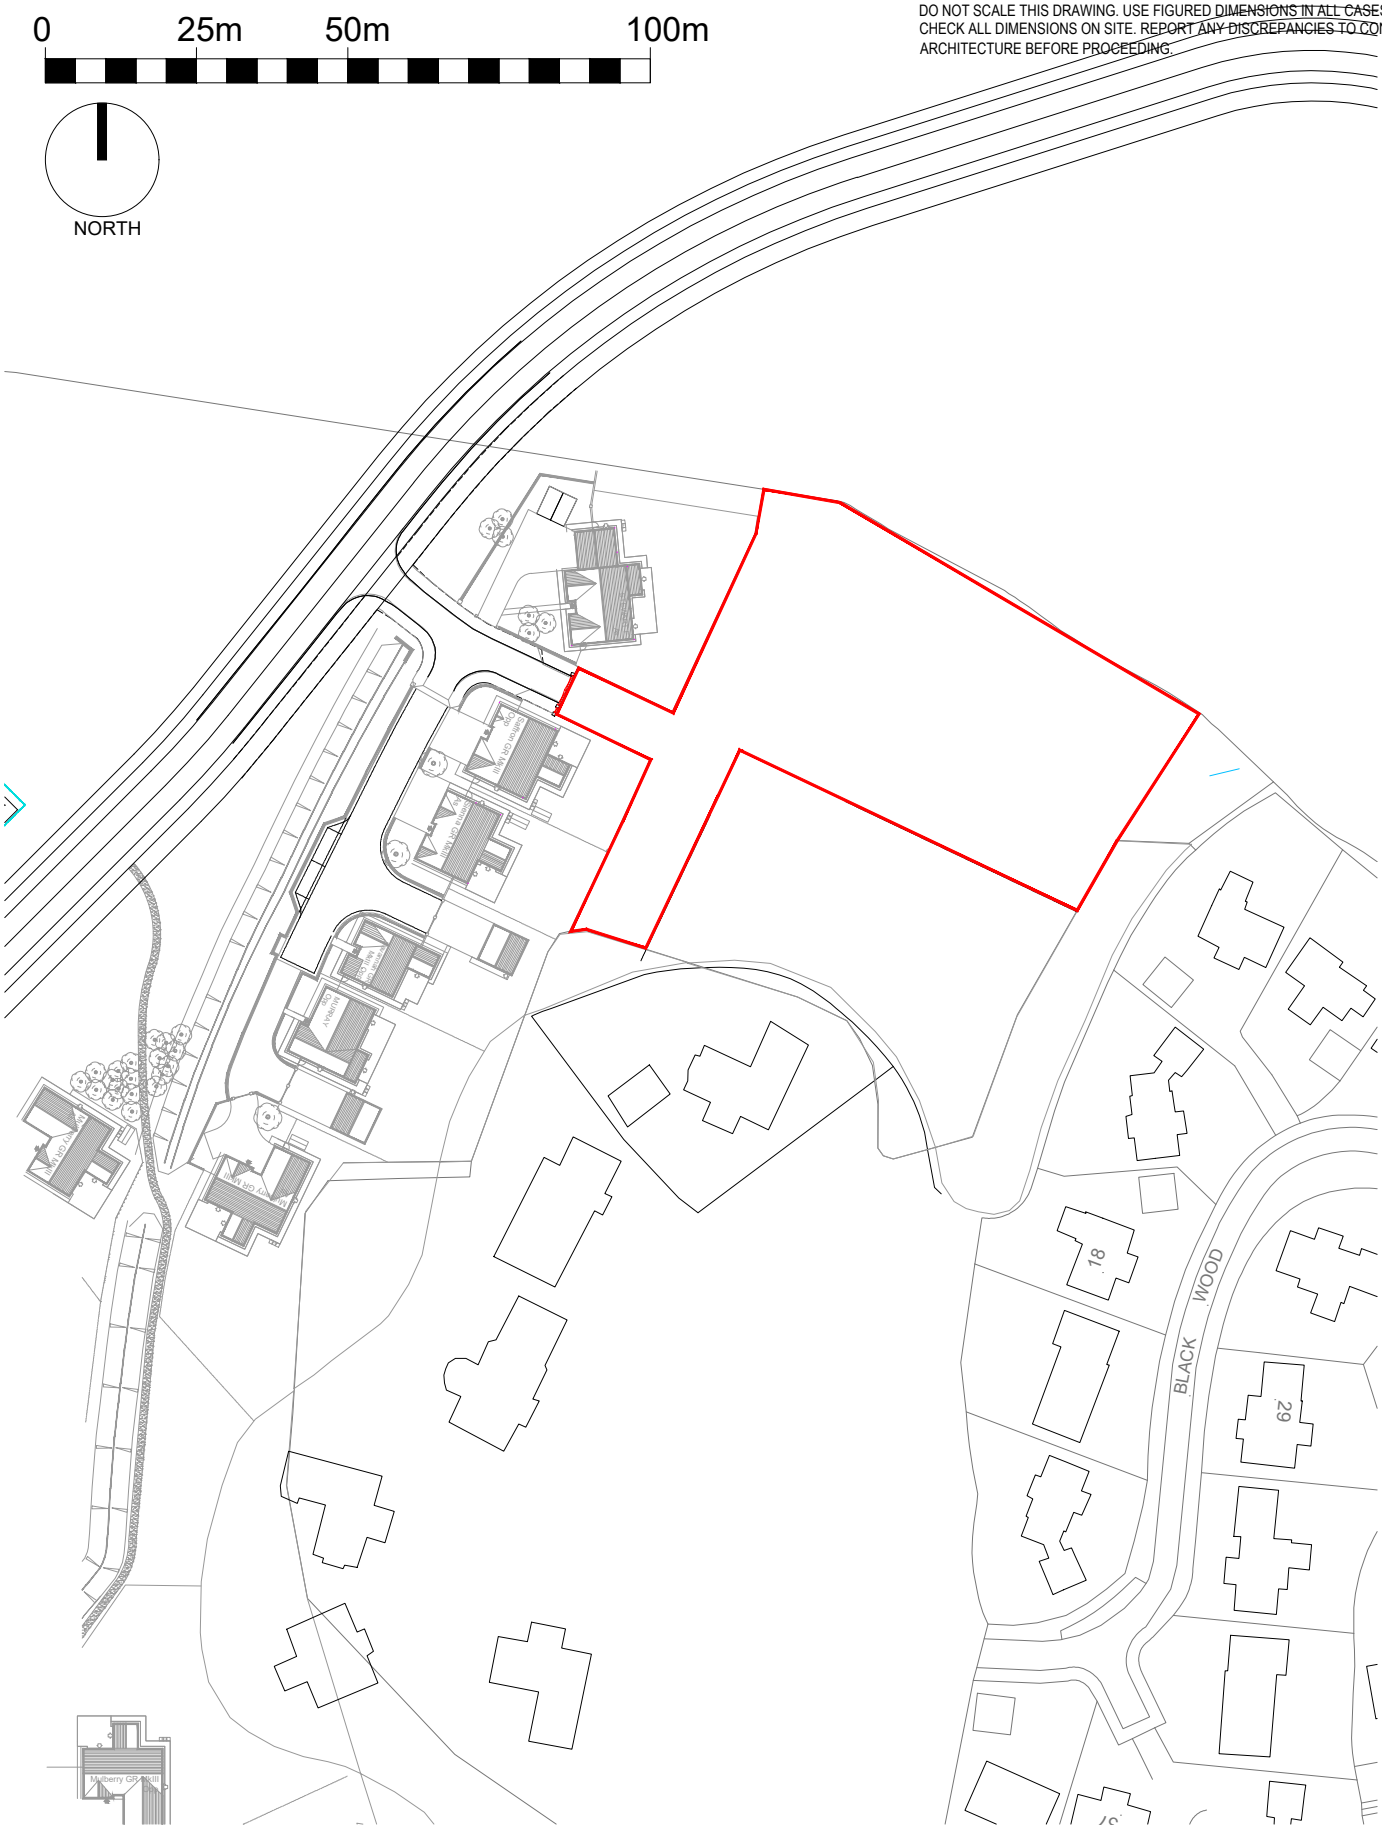

Rev	Description	Drawn	Date	Checked	Date
-		--	--.--.--	---	--.--.--

CONCEPT ARCHITECTURE
320J
Mayoral Way
Team Valley Trading Est.
Gateshead
NE11 0RT
0191 - 4661611
info@cpt-group.co.uk

JOB / CLIENT:	WYNYARD - SELF BUILD PLOT MR AND MRS K THOMPSON
DRWG TITLE:	RED LINE PLAN
DRAWN BY:	ST
DATE:	23.07.21

PLANNING

PROJECT NUMBER		DRAWING NUMBER
		PL01
SCALE: 1250	SHEET SIZE: A4	REVISION: