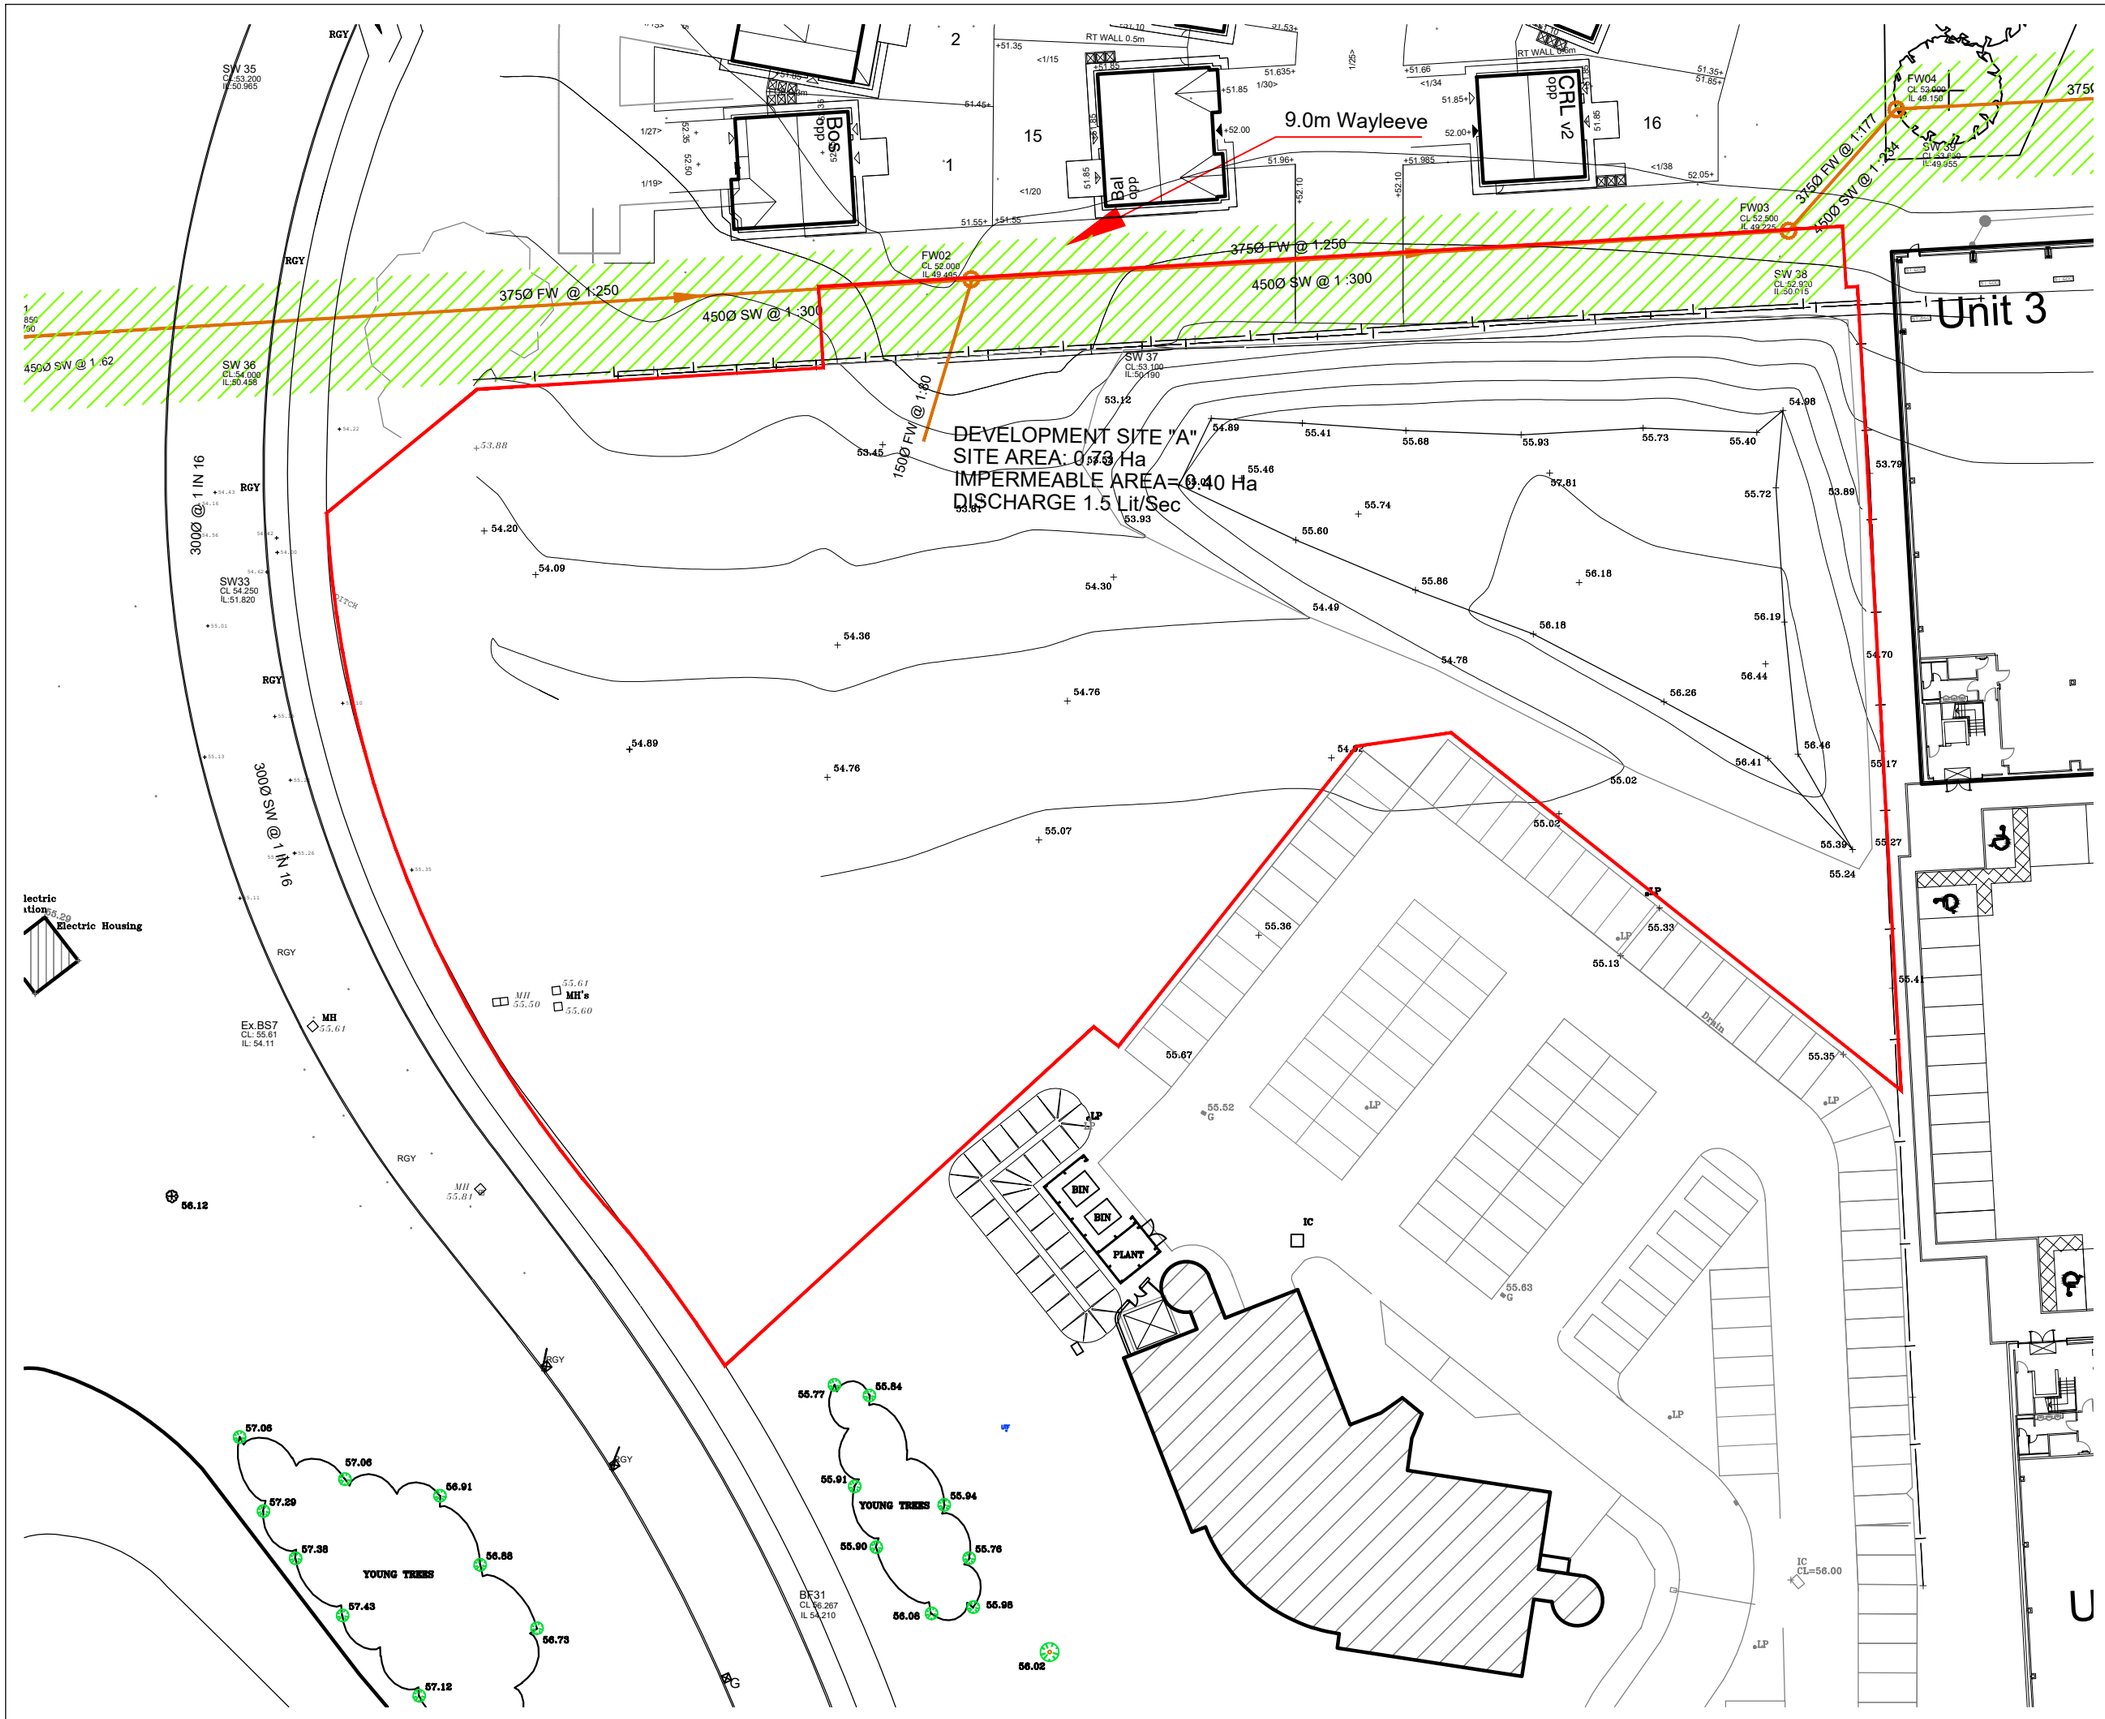

This drawing is copyright.
It is sent to you in confidence and must not be reproduced or disclosed to third parties without our prior permission. Do not scale from this drawing.
This drawing is to be read in conjunction with all relevant consultants, specialist manufacturers drawings and specifications. Any discrepancies in dimensions or details on or between these drawings should be drawn to our attention.
All dimensions are in millimetres unless noted otherwise.
Any surveyed information incorporated within this drawing cannot be guaranteed as accurate unless confirmed by fixed dimension.

REV	DESCRIPTION	BY	CHKD	DATE

CLIENT: WYNYARD PARK

PROJECT: RETAIL & COMMERCIAL
HANZARD DRIVE
WYNYARD PARK

TITLE: EXISTING SITE PLAN

ORIGINATOR:	SCALE:	SHEET SIZE:	DATE:
CC	1:500	A3	23.03.2020

PROJECT NUMBER:	DRAWING NUMBER:	REV.
JCM001	002	

JCM PROPERTY CONSULTANTS LIMITED
Head Office: JCM - Wynyard Park House, Wynyard Avenue, Wynyard
Billingham TS22 5TB
Tel No: 01740 669527

© Copyright and all intellectual property rights remain vested in JCM Property Developments Ltd