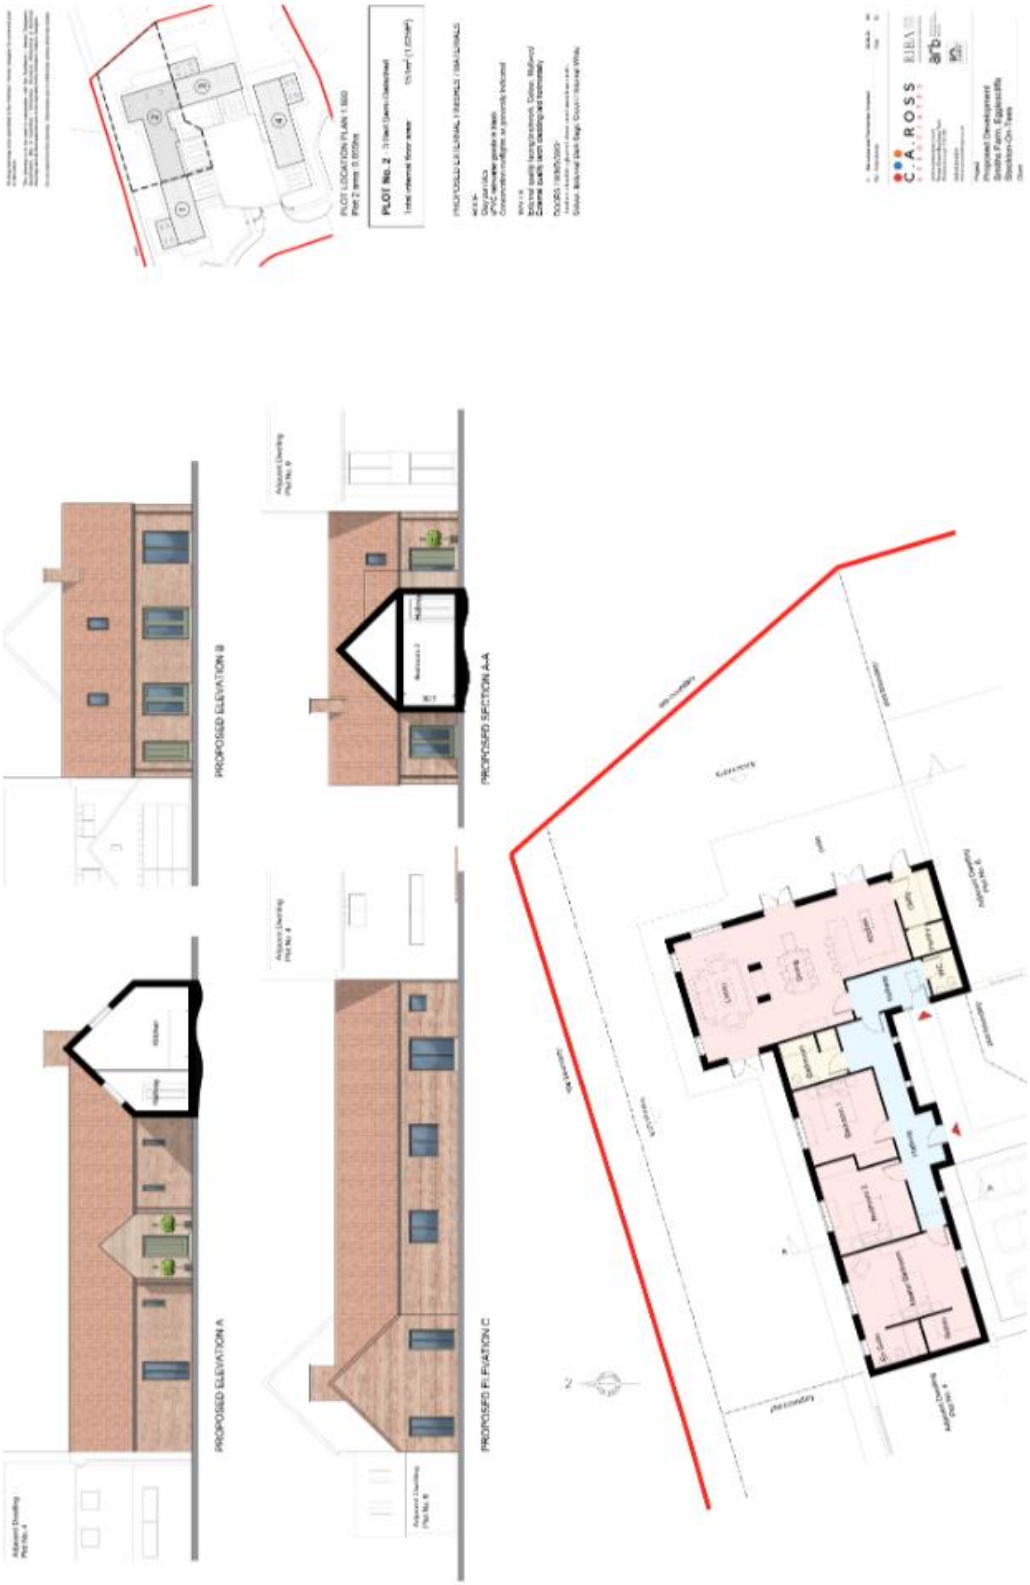

Demolition of agricultural buildings and erection of 4no dwellinghouses, together with landscaping at Manor Farm , Back Lane, Egglescliffe