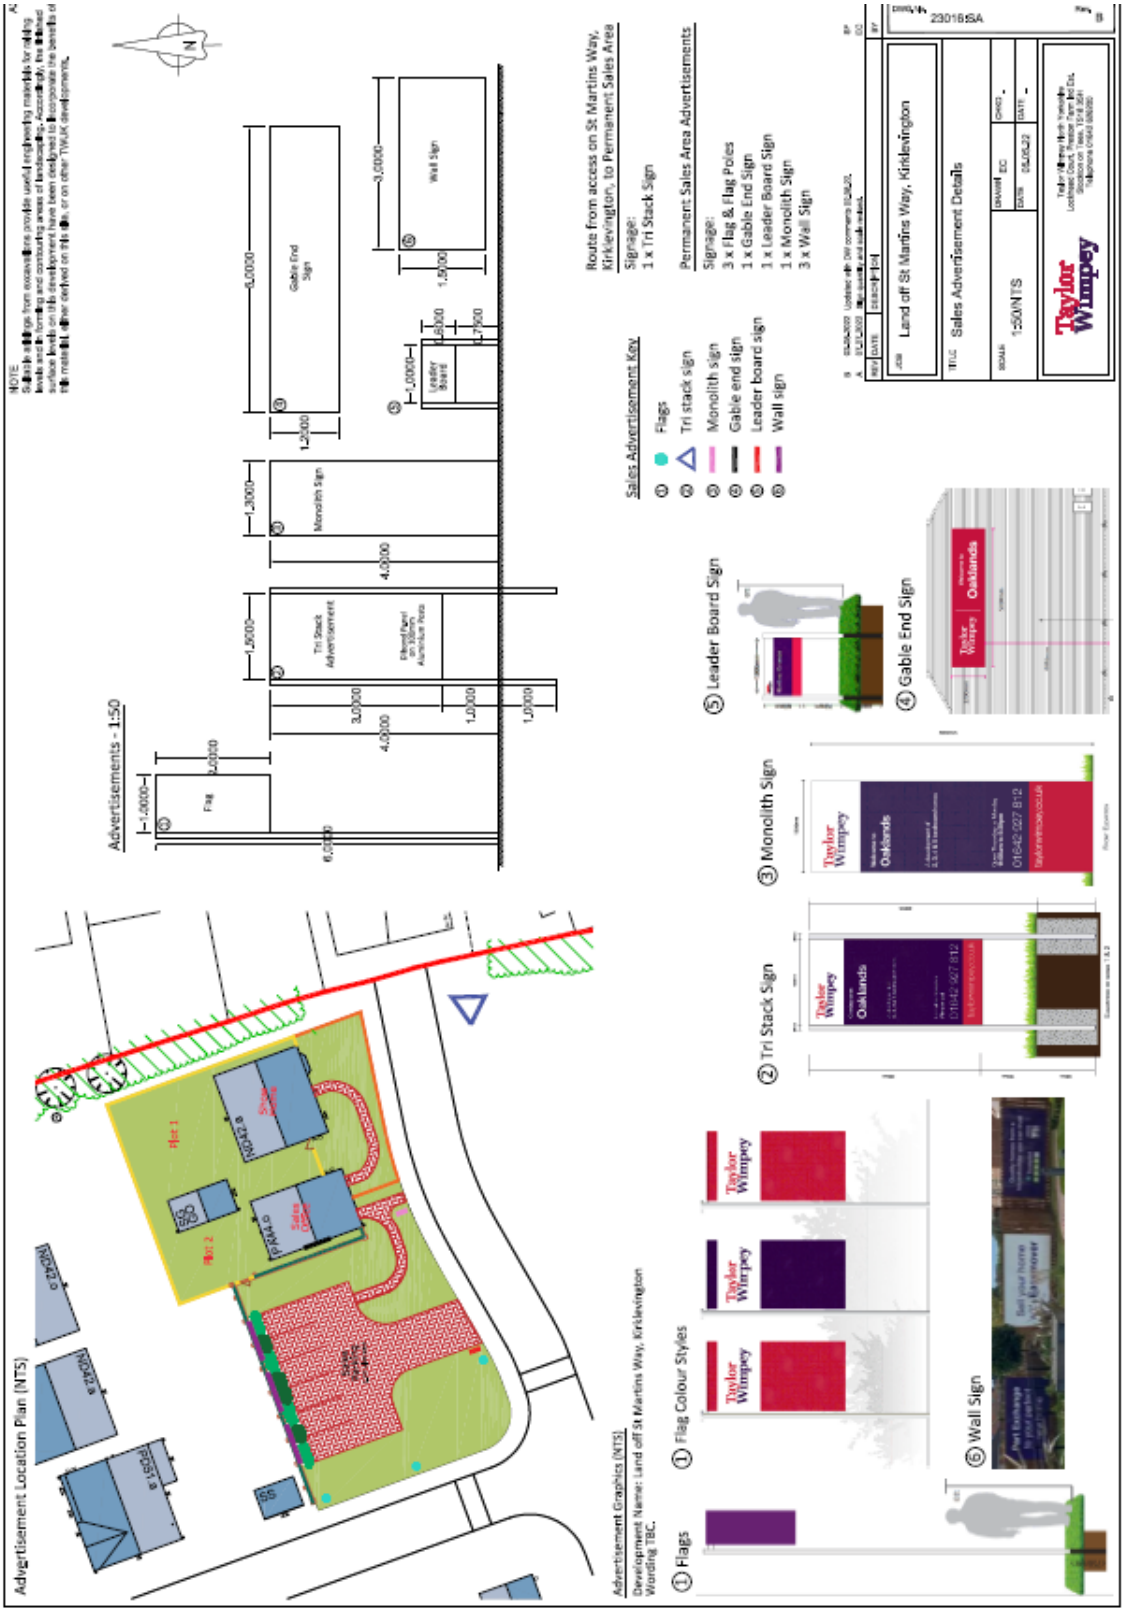APPENDIX 3 – Site Layout and signs for previously approved scheme
Application 23/1709/ADV