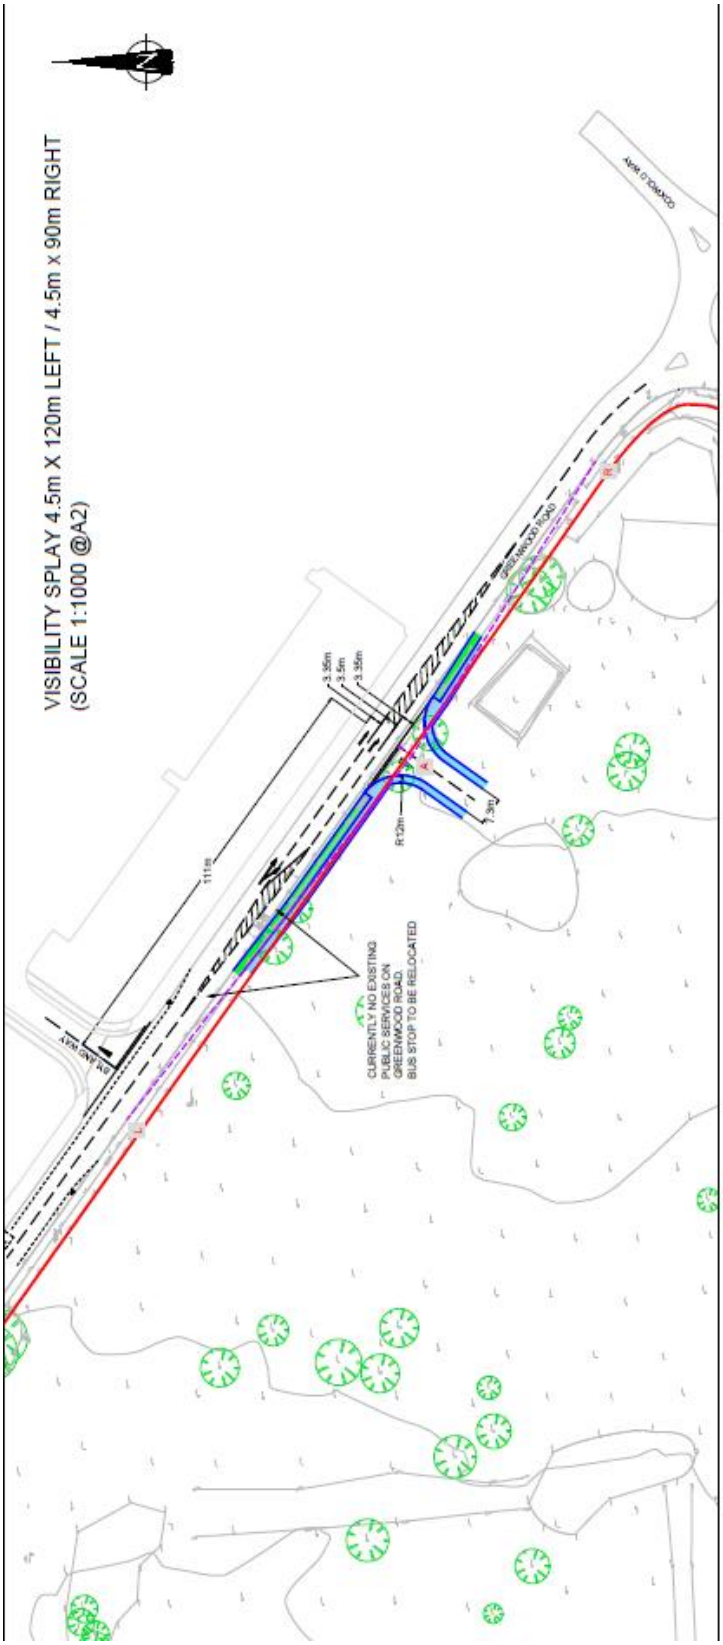
VISIBILITY SPLAY 4.5m X 120m LEFT / 4.5m x 90m RIGHT
(SCALE 1:1000 @A2)
111m
3.95m
3.5m
3.95m
R12m
7.3m
CURRENTLY NO EXISTING
PUBLIC SERVICES ON
GREENWOOD ROAD.
BUS STOP TO BE RELOCATED
GREENWOOD ROAD
APPLEGARTH AVE
APPLEGARTH AVE