APPENDIX 3 – INDICATIVE PLAN – ONE UNIT
APPLICATION NUMBER: 23/0046/OUT

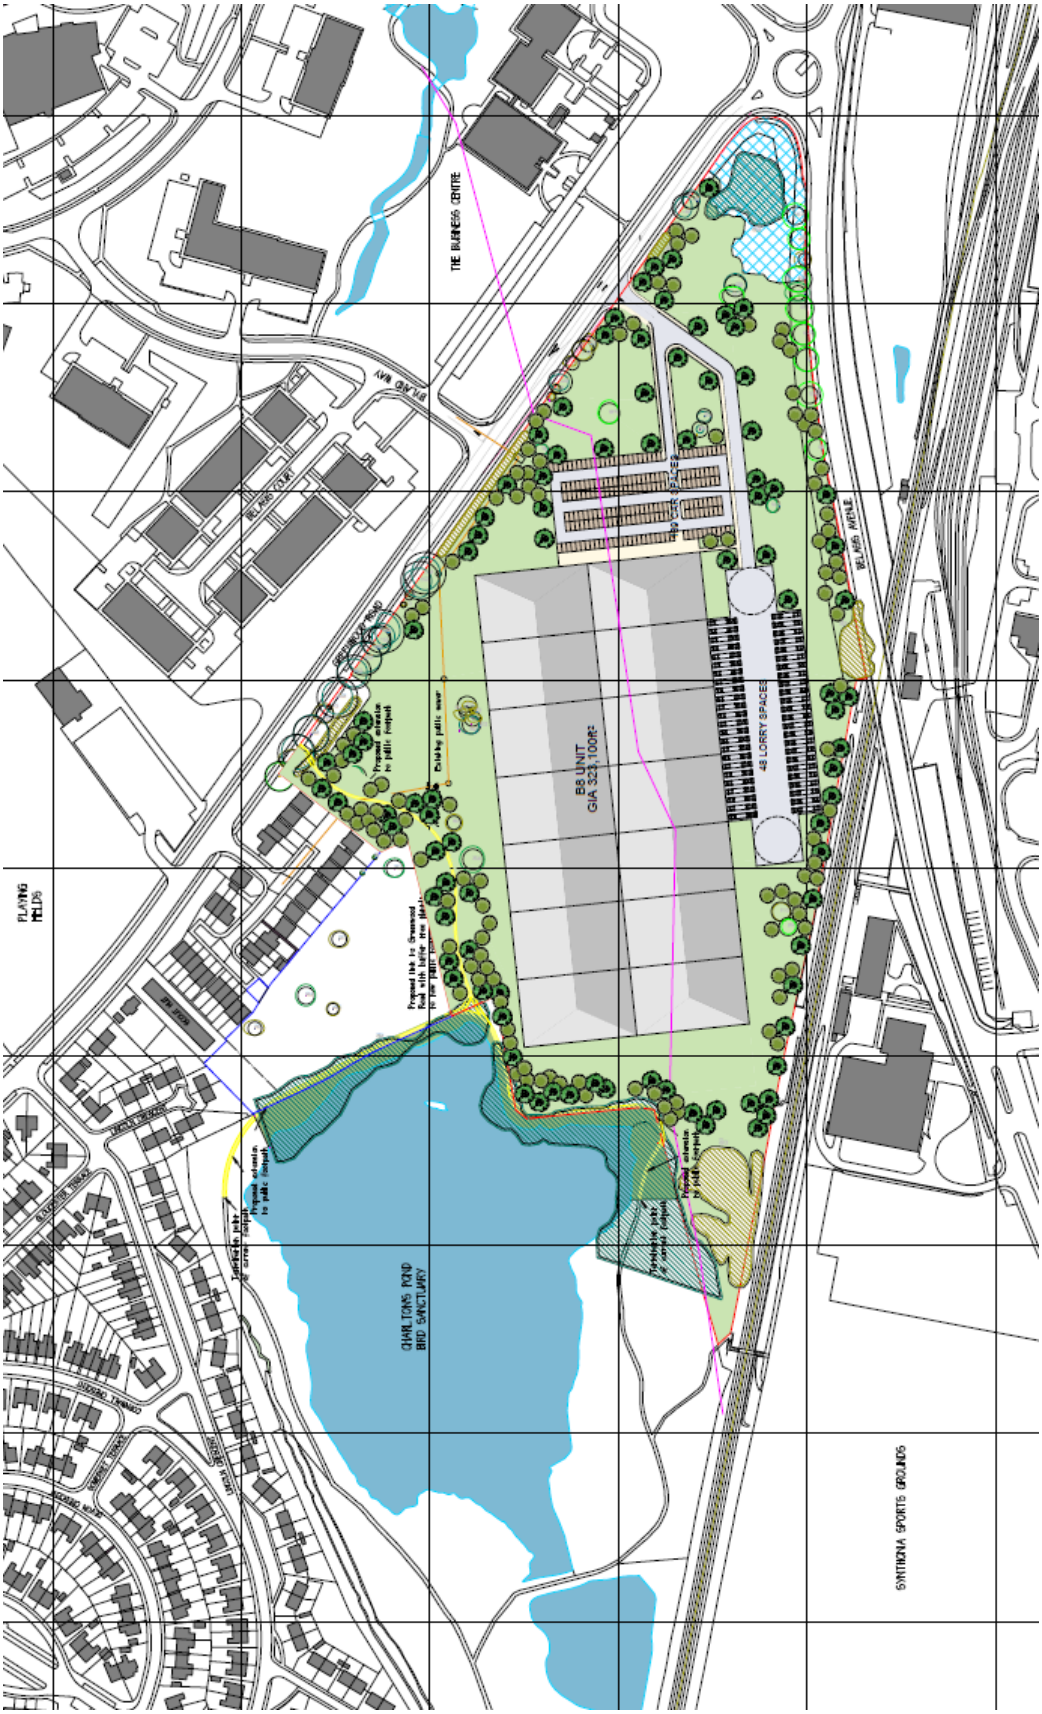

Outline application for proposed development of up to 325,000 square feet (30,193 sq metres) of B2/B8 employment floorspace (maximum two storeys in height), with all matters reserved other than access.
Playing Field South Of Charlton Close, Greenwood Road, Billingham