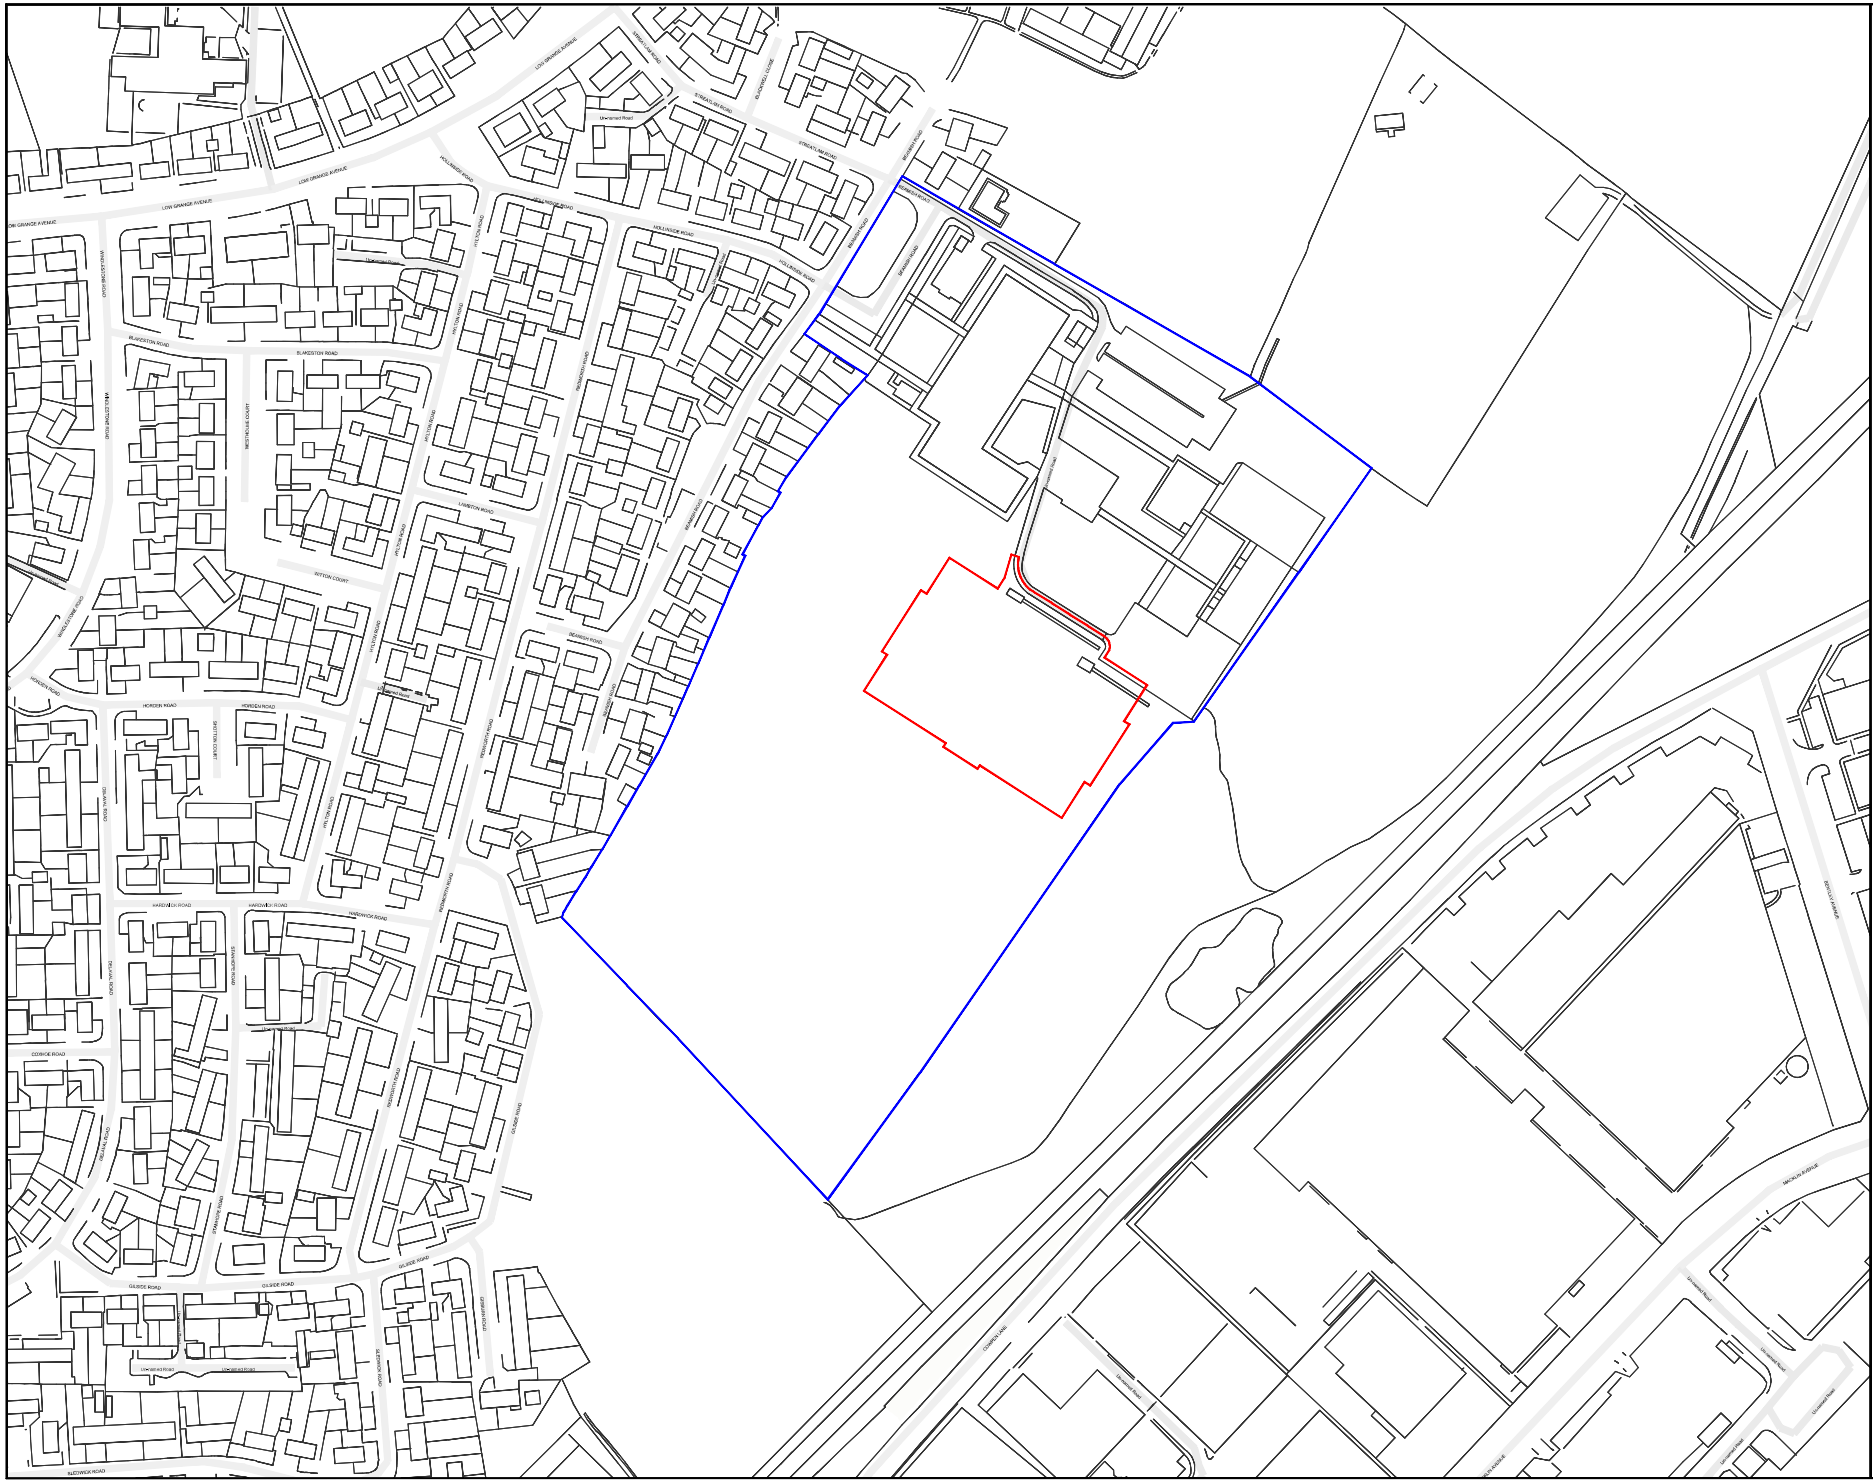

NOTES / KEY:

PROPOSED DEVELOPMENT -

SITE BOUNDARY -

1:1250

25m 0 25m 50m 75m

Project name:	**St Michael's Catholic Academy**
Project type:	**Artificial Grass Pitch (AGP) Development**
Drawing:	**Location Plan**
Reference:	**NSSMCAA001**
Revision:	**C**
Date:	**22/05/23**
Drawn by:	**JP**
Scale / Size:	**1:1250 / A1**

Head Office: Notts Sport Ltd, Bridge Farm, Holt Lane, Ashby Magna, Leicestershire, LE17 5NJ

Copyright© Notts Sport Limited, All rights reserved. No part of this work may be reproduced, stored in a retrieval system of any nature, or transmitted, in any form or by any means including photocopying and recording, without the prior written permission of Notts Sport Limited, the copyright owner. If any unauthorised acts are carried out in relation to this copyright work, a civil claim for damages may be made and/or a criminal prosecution may result.