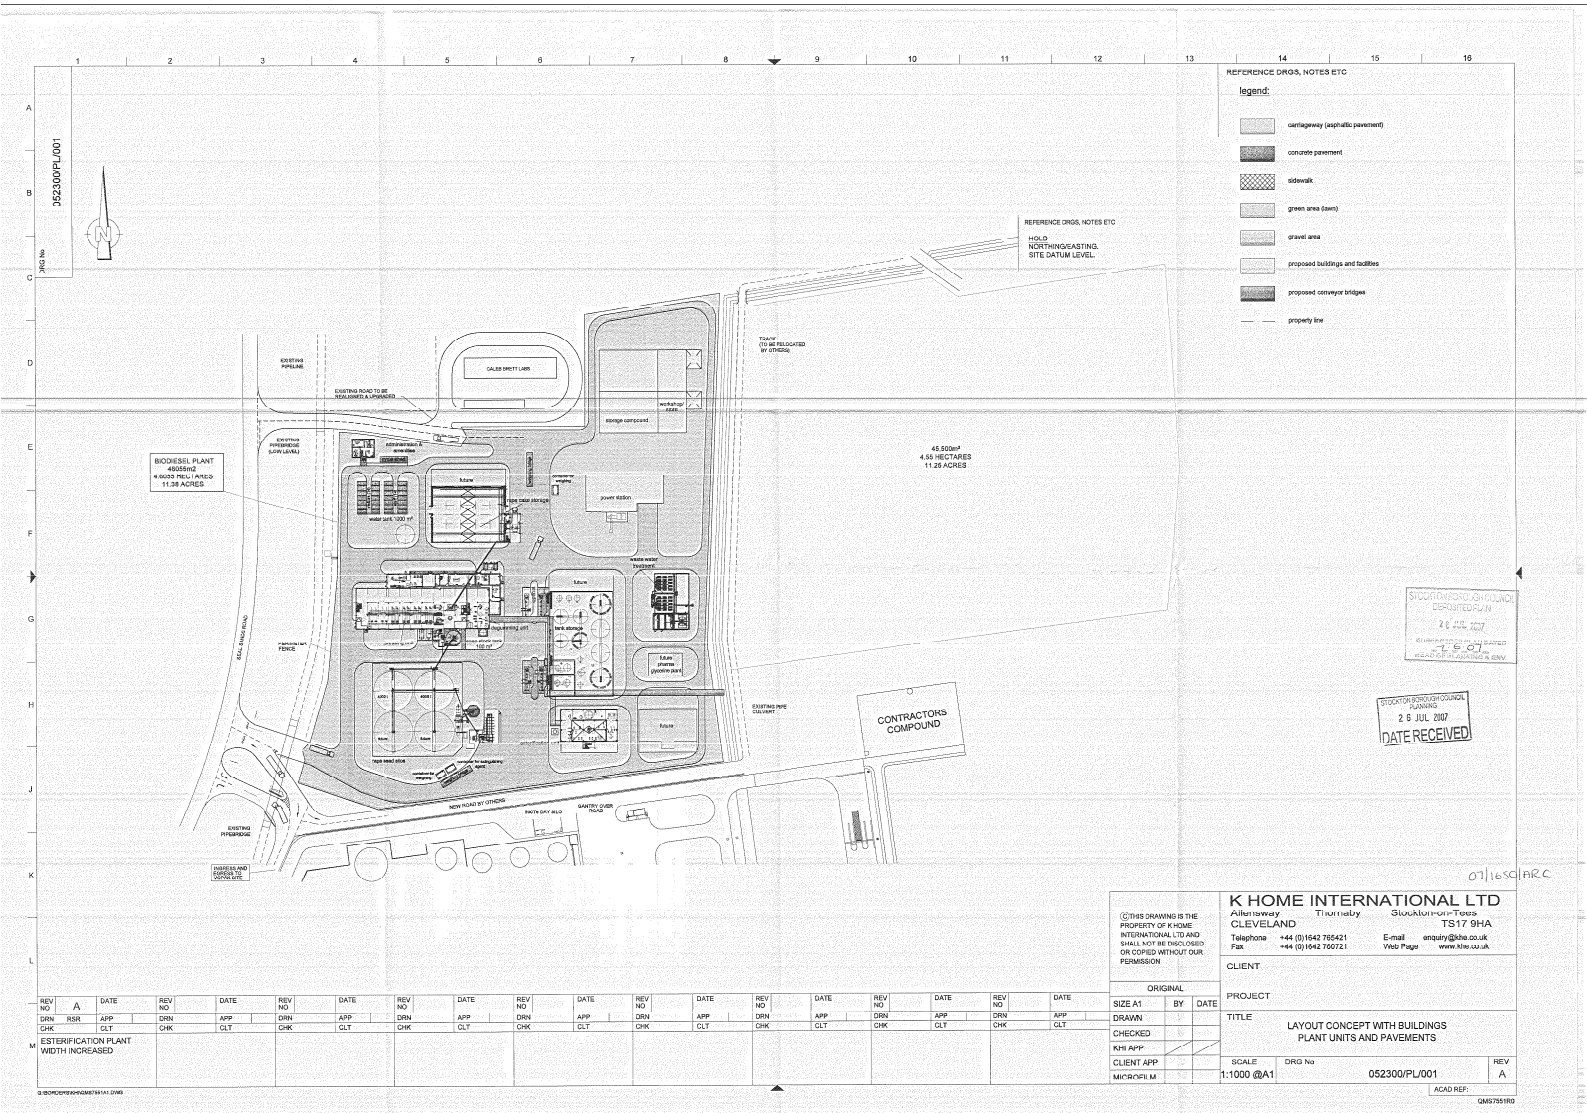
REFERENCE DRGS, NOTES ETC
legend:
carriageway (asphaltic pavement)
concrete pavement
sidewalk
green area (lawn)
gravel area
proposed buildings and facilities
proposed conveyor bridges
property line
052300/PL/001
DRG No
REFERENCE DRGS, NOTES ETC
HOLD
NORTHING/EASTING,
SITE DATUM LEVEL.
BIODIESEL PLANT
46055m2
4.6055 HECT / AREA
11.38 ACRES
45,500m²
4.55 HECTARES
11.25 ACRES
CONTRACTORS
COMPOUND
EXISTING ROAD TO BE REALIGNED & UPGRADED
EXISTING PIPELINE
EXISTING PIPEBRIDGE (LOW LEVEL)
EXISTING PIPEBRIDGE
INGRESS AND EGRESS TO CATCH SITE
NEW ROAD BY OTHERS
GANTRY OVER ROAD
EXISTING PIPE CULVERT
CALES DRETT LABS
storage compound
workshop store
power station
future
future pharma glycerine plant
tank farm
tank storage
waste water treatment
compressor for weighing room
