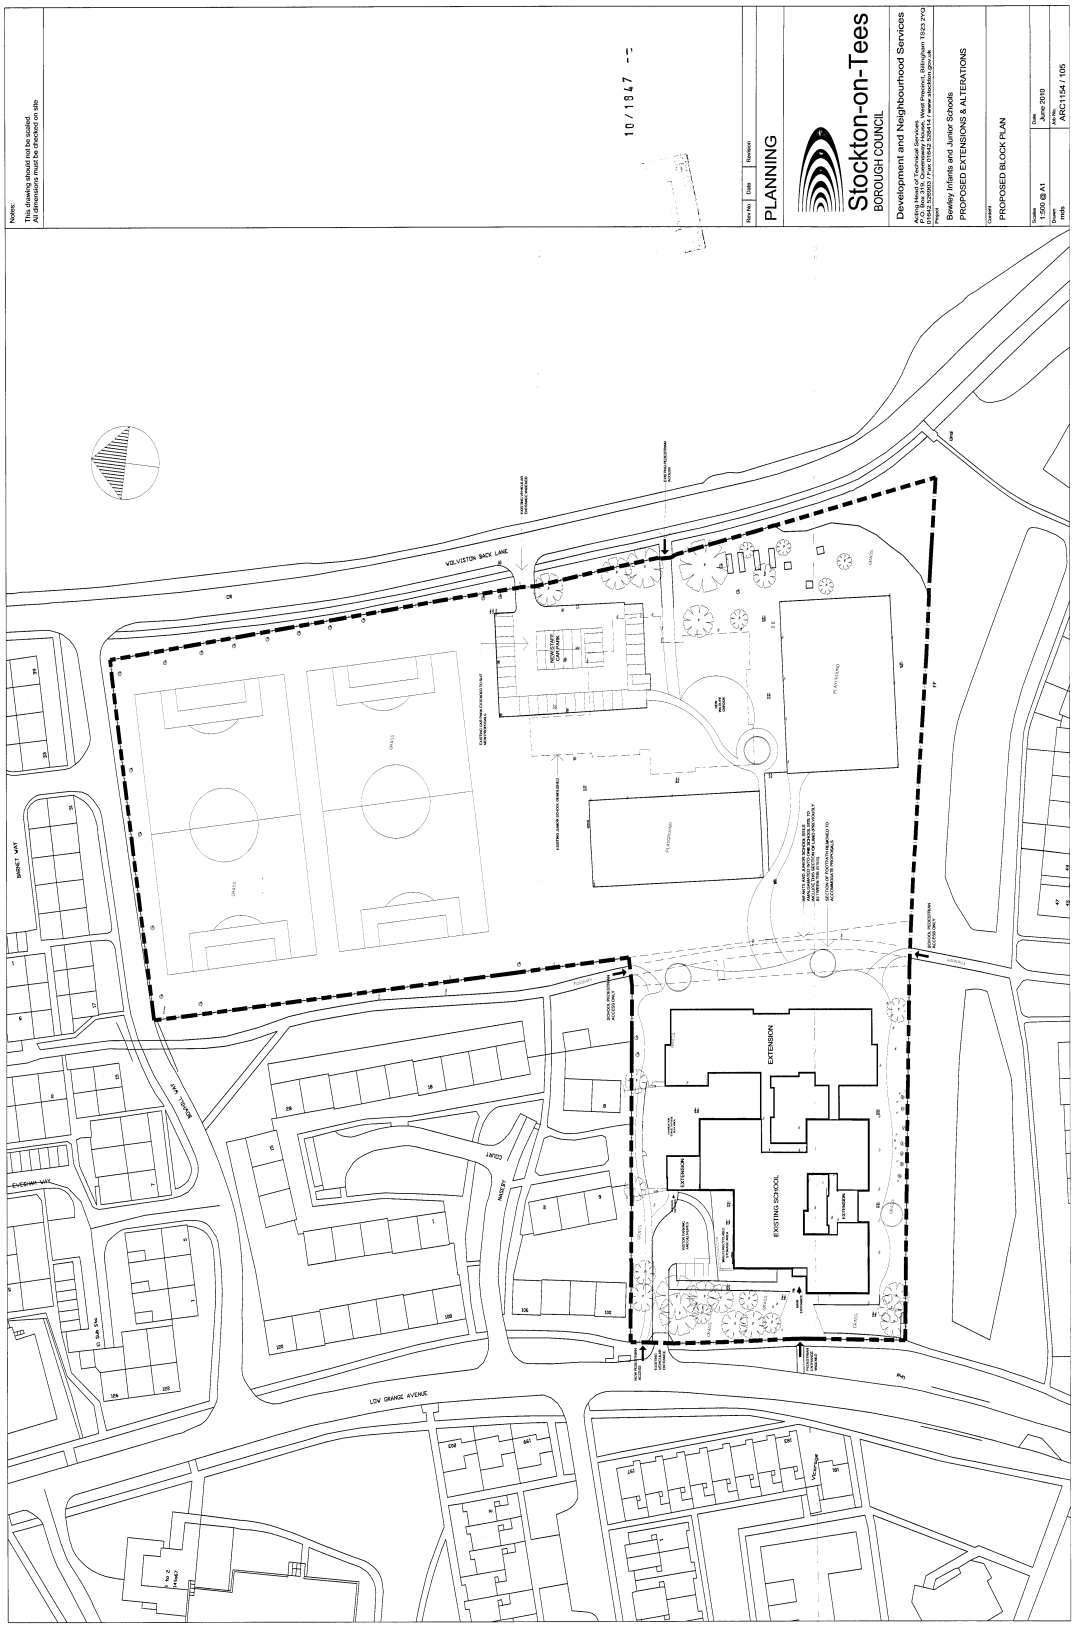APPENDIX C PROPOSED SITE LAYOUT