10/1410/RET – 77 Richardson Road. Appendix reference 1 – Proposed layout

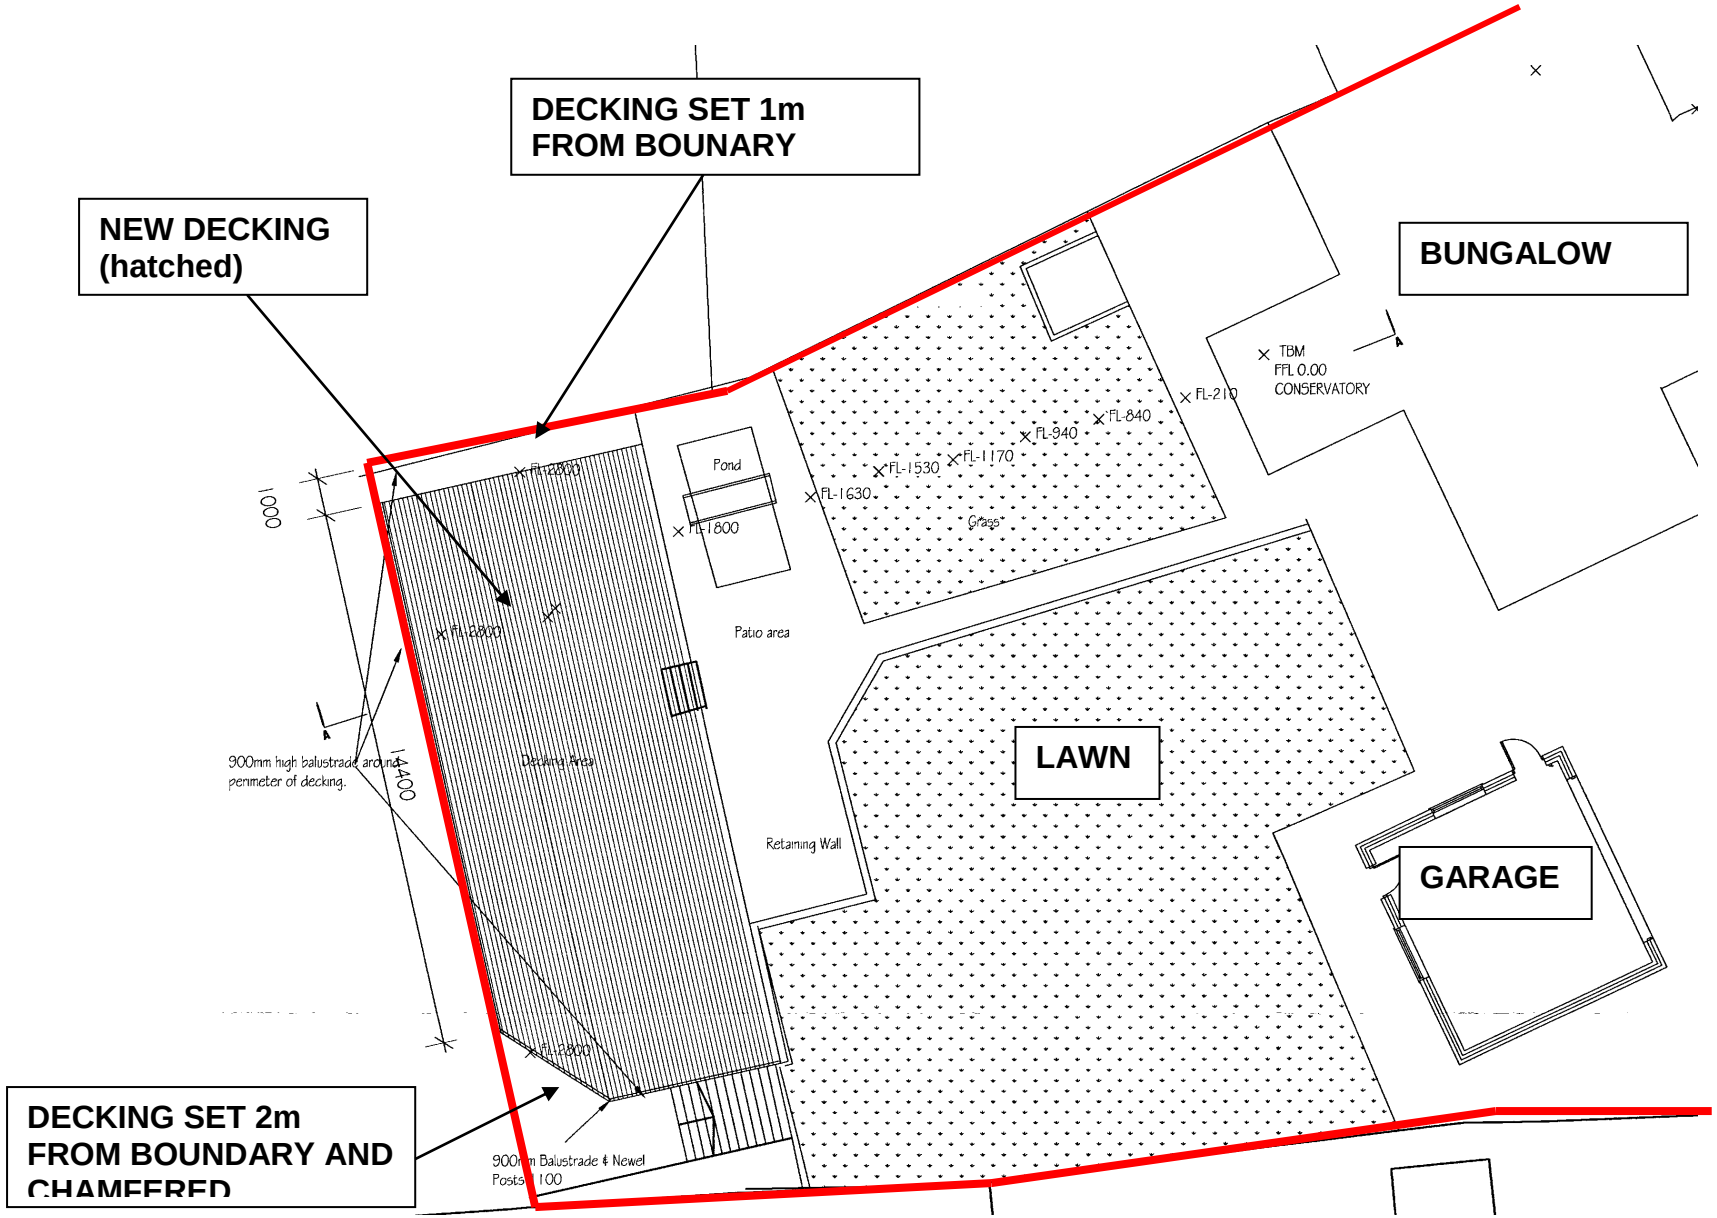

10/1410/RET – 77 Richardson Road. Appendix reference 1 – Proposed fencing and section detail

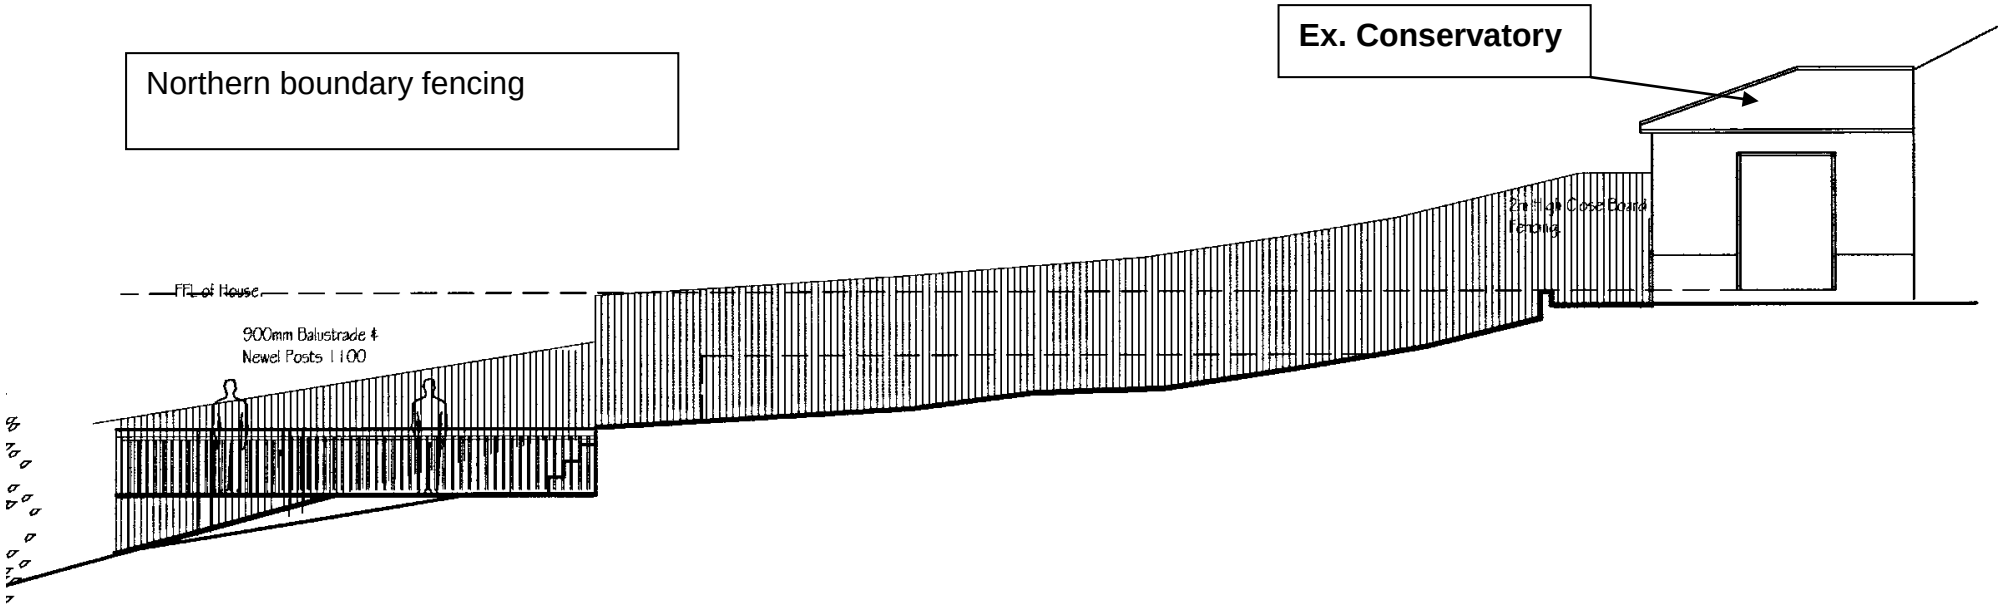

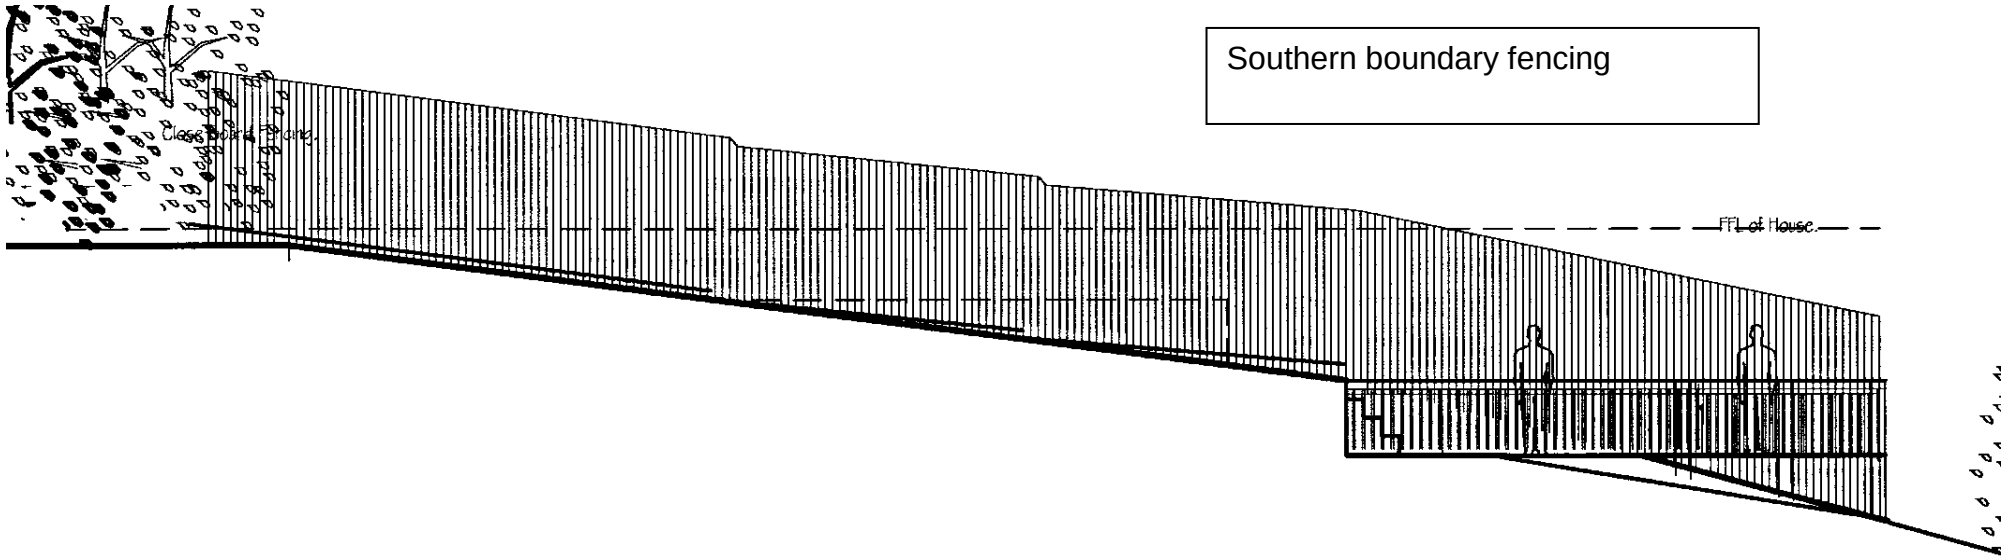

10/1410/RET – 77 Richardson Road. Appendix reference 2 – Surrounding area