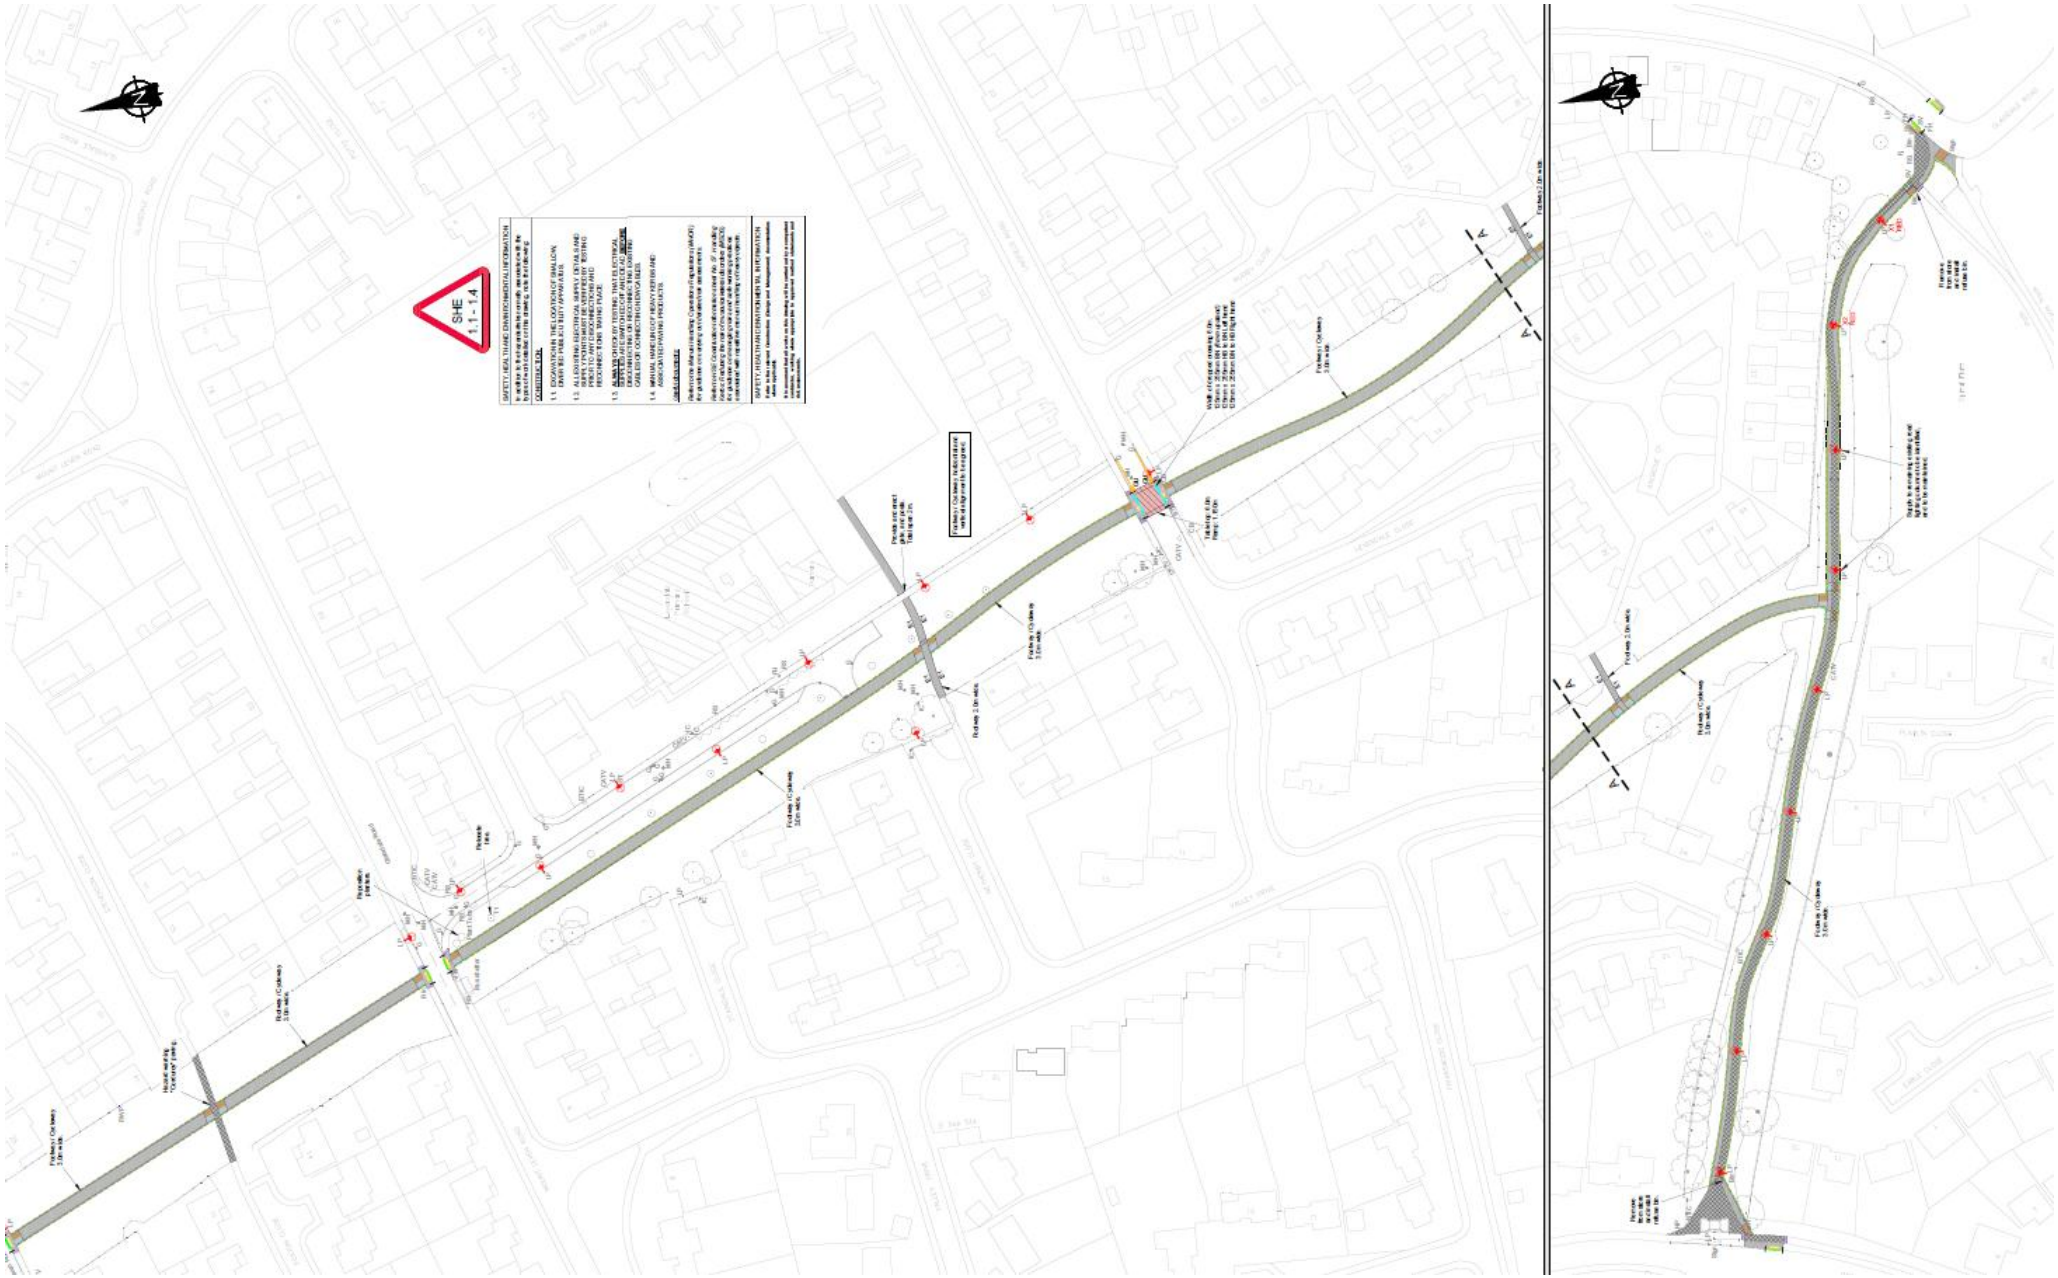Appendix 4 – Proposed footpath plan