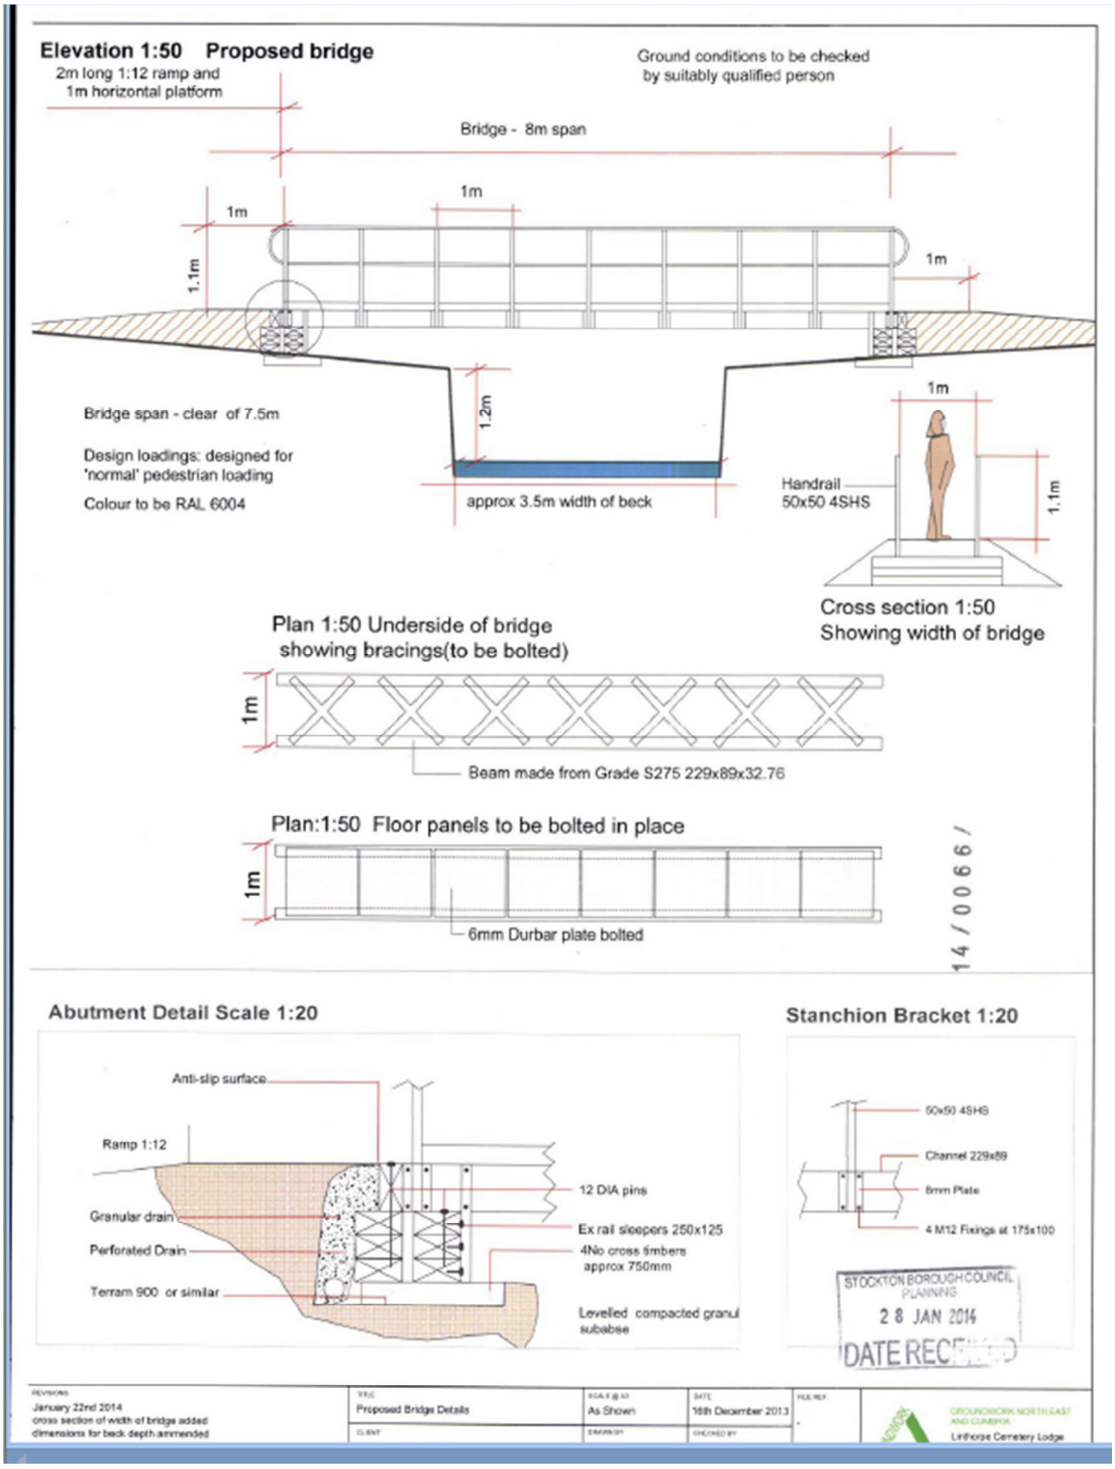

Appendix 2 – Bridge details