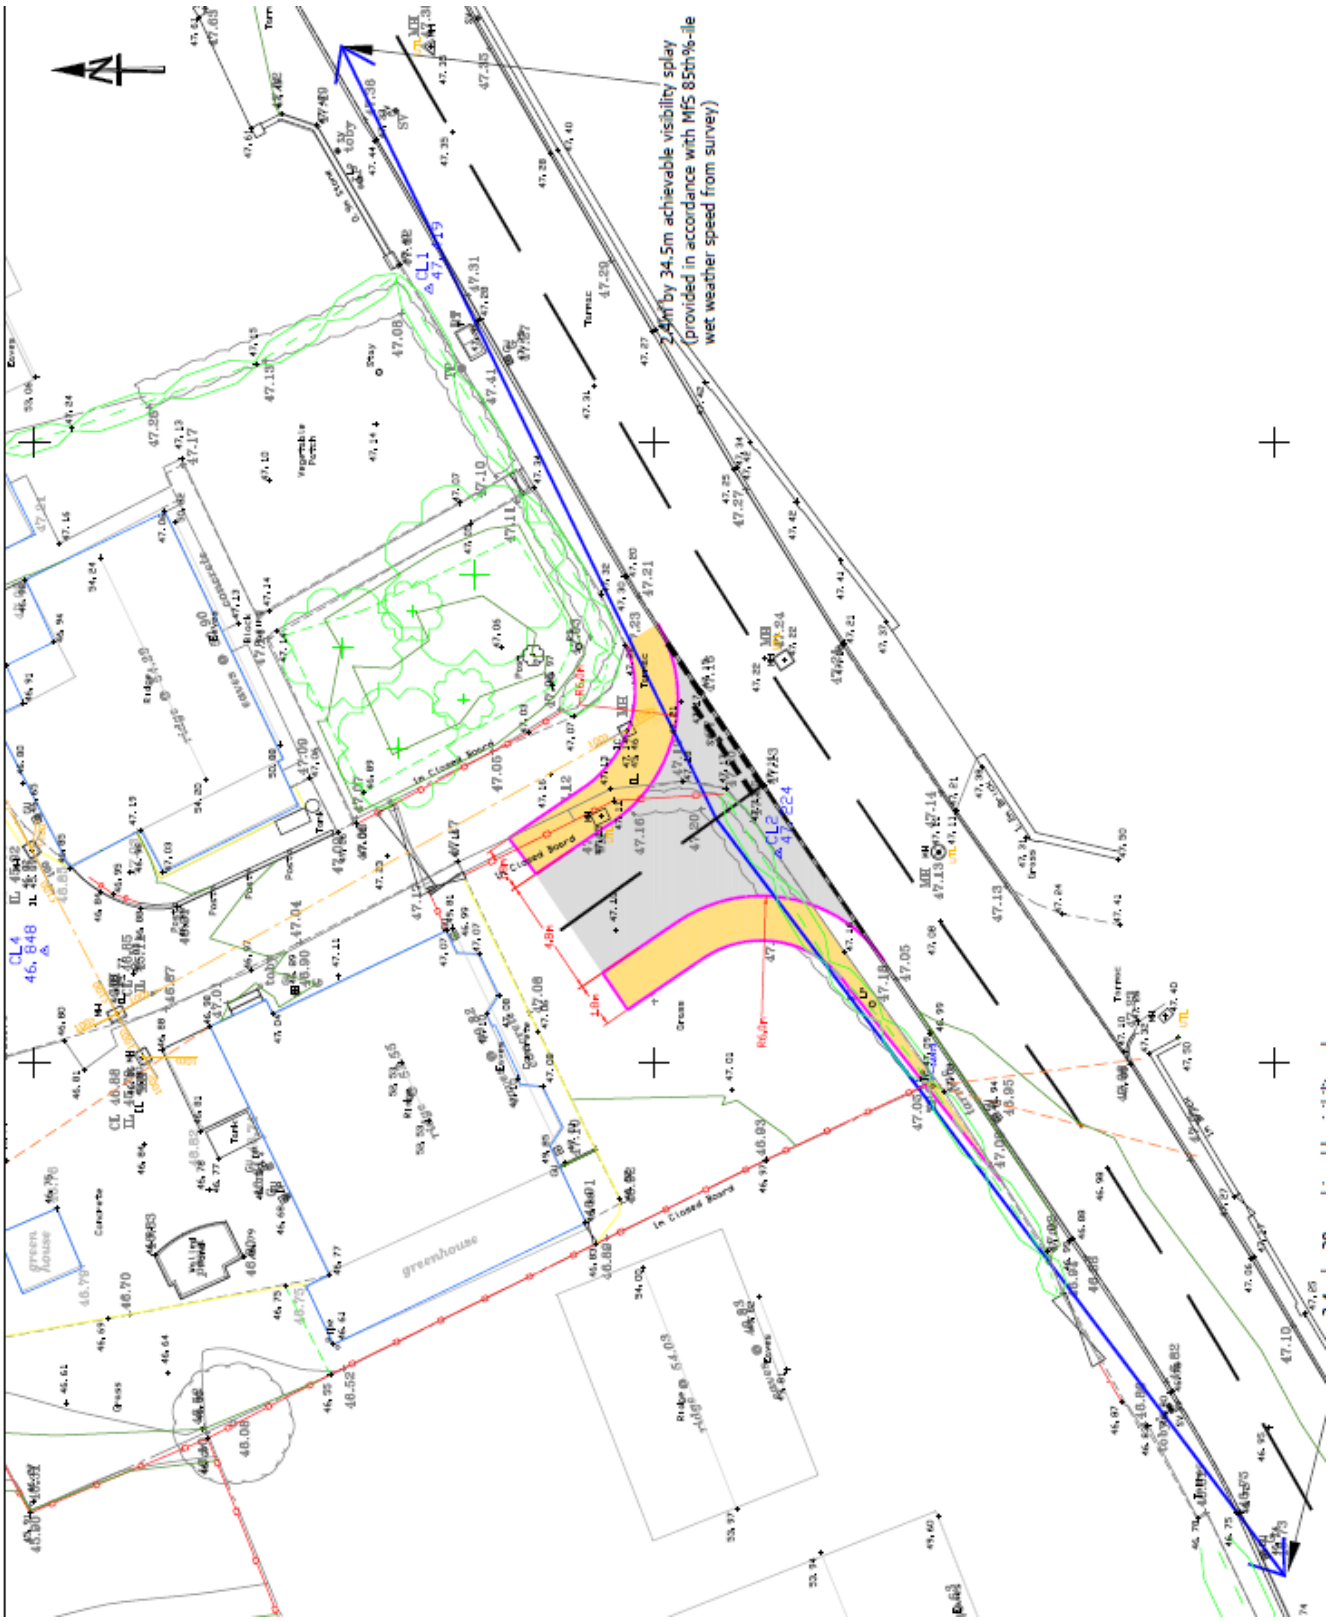
2.5m by 34.5m achievable visibility splay
(provided in accordance with MfS 85th%-ile
wet weather speed from survey)
CL1
47.19
CL2
47.224
CL4
46.648
greenhouse
In Closed Board
Turnac
Grass