This document was classified as: OFFICIAL

Ground Floor Plan (AS)

First Floor Plan (AS)

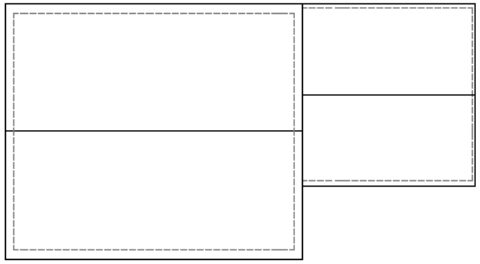

Roof Plan (AS)

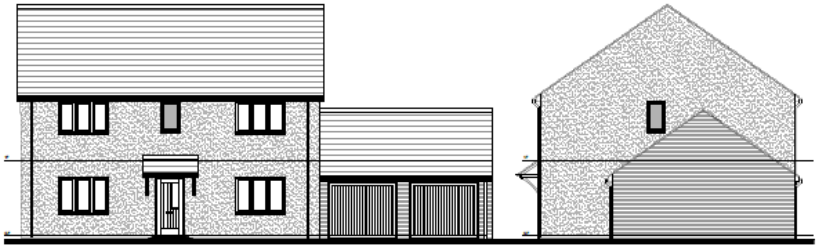

Front Elevation (AS)

Side Elevation (AS)

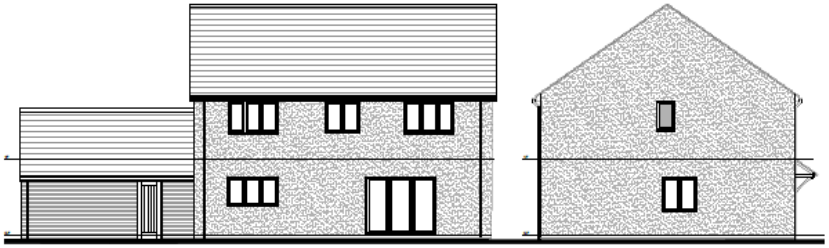

Rear Elevation (AS)

Side Elevation (AS)

Plots - 31

28 / HOUSE TYPE E (AS)

1:100 SCALE
1m 10m

Do not scale off this drawing - Only figured dimensions to be taken from this drawing. Drawings based on Ordnance Survey and/or existing record drawings - Design and Drawing content subject to Site Survey, Structural Survey, Site Investigations, Planning and Statutory Requirements and Approvals. Authorised reproduction from Ordnance Survey Map with permission of the Controller of Her Majesty's Stationery Office. Crown Copyright reserved.

jrp ARCHITECTURE | PLANNING | LANDSCAPE

CLIENT: YORVIK HOMES

PROJECT: PROPOSED DEVELOPMENT GREEN LANE, YARM

DRAWING: HOUSE TYPE E (AS) GA PLANS & ELEVATIONS

DRAWING NUMBER: 20 5377 28

SCALE @ A2: 1:100

DRAWN: THS DATE: JAN 20

CHECKED: KM DATE: JAN 20

14 MARINER COURT / CALDER PARK / WAKEFIELD / WF4 3FL
01924 389322 / www.jrpassoc.co.uk / info@jrpassoc.co.uk