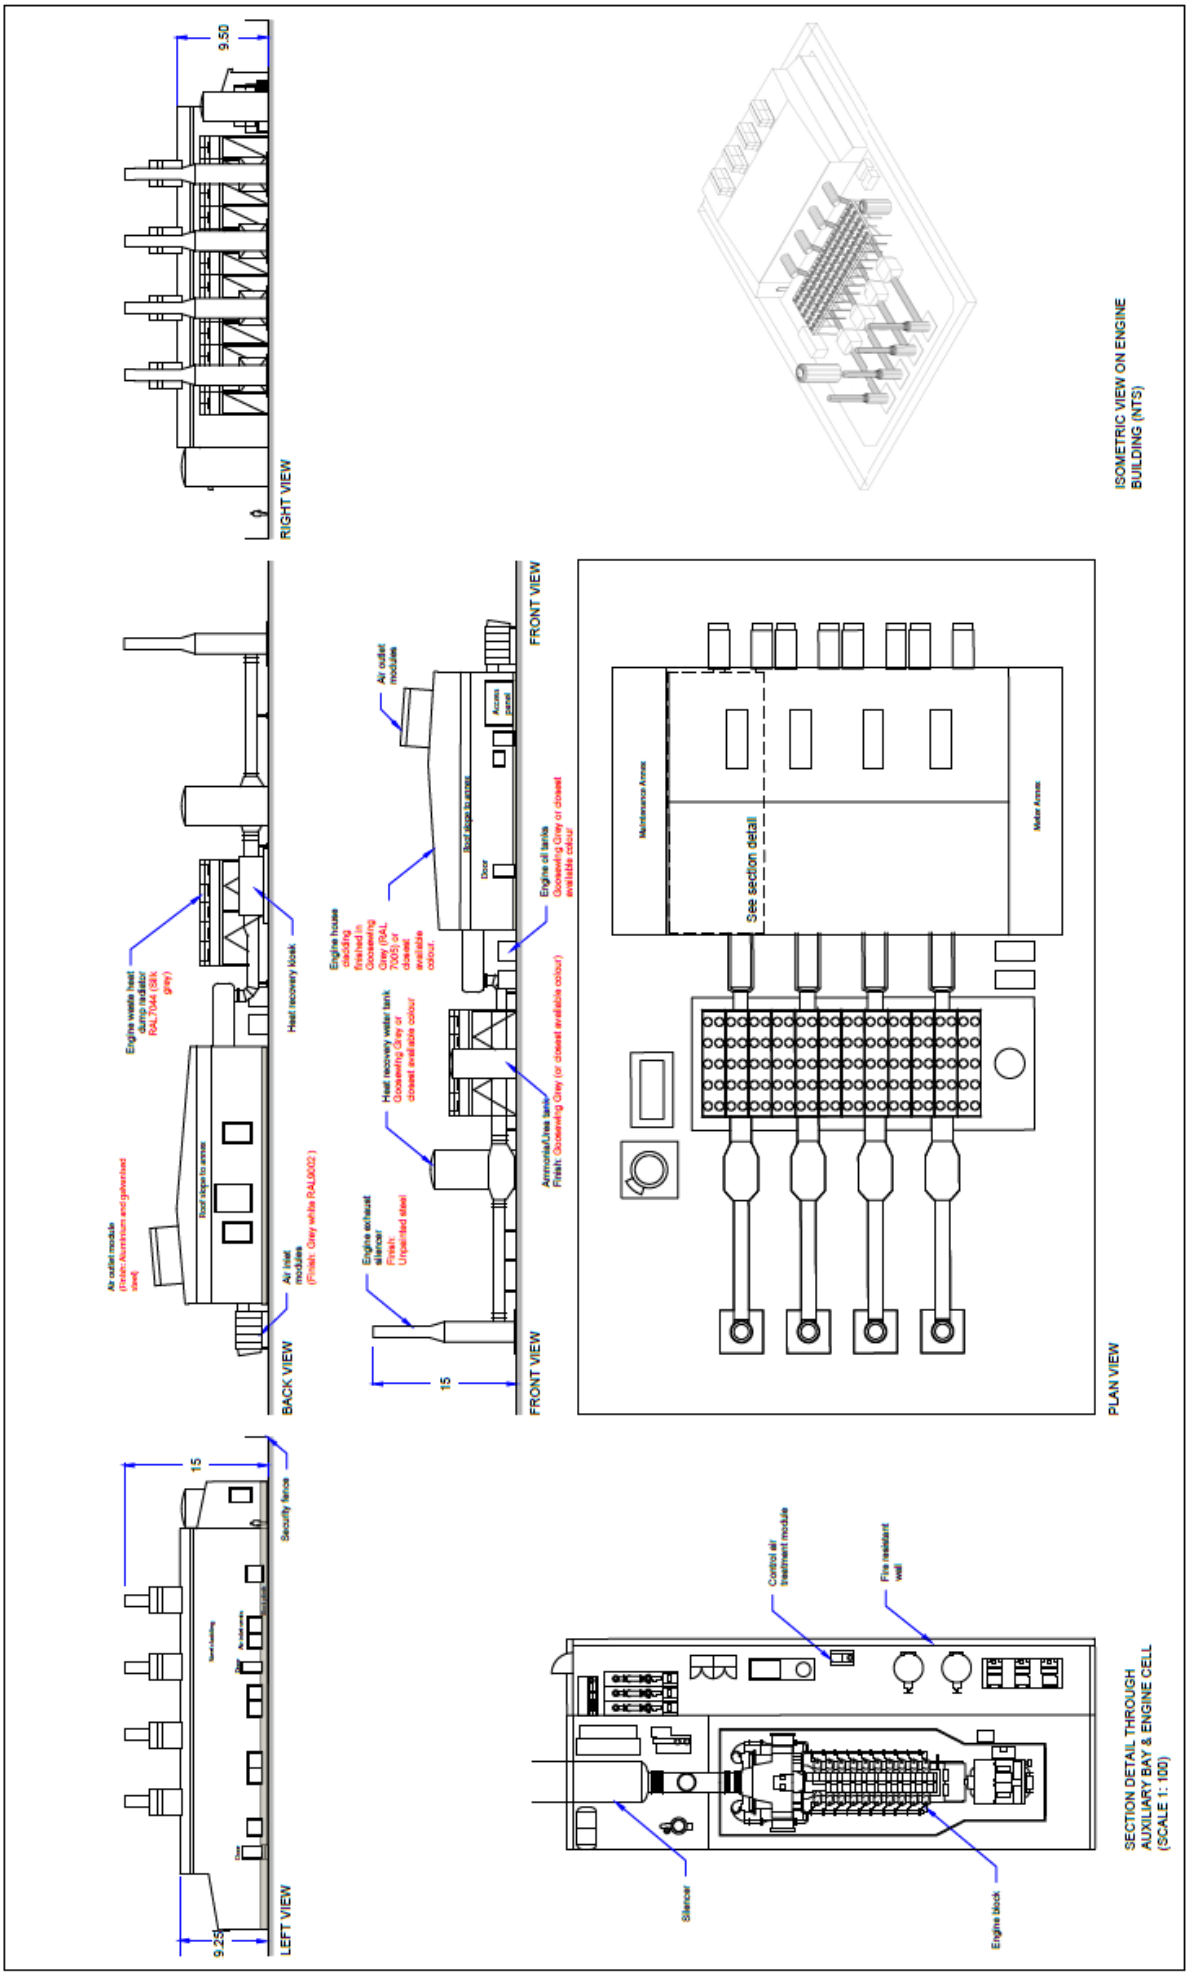Appendix 3
Engine House elevations