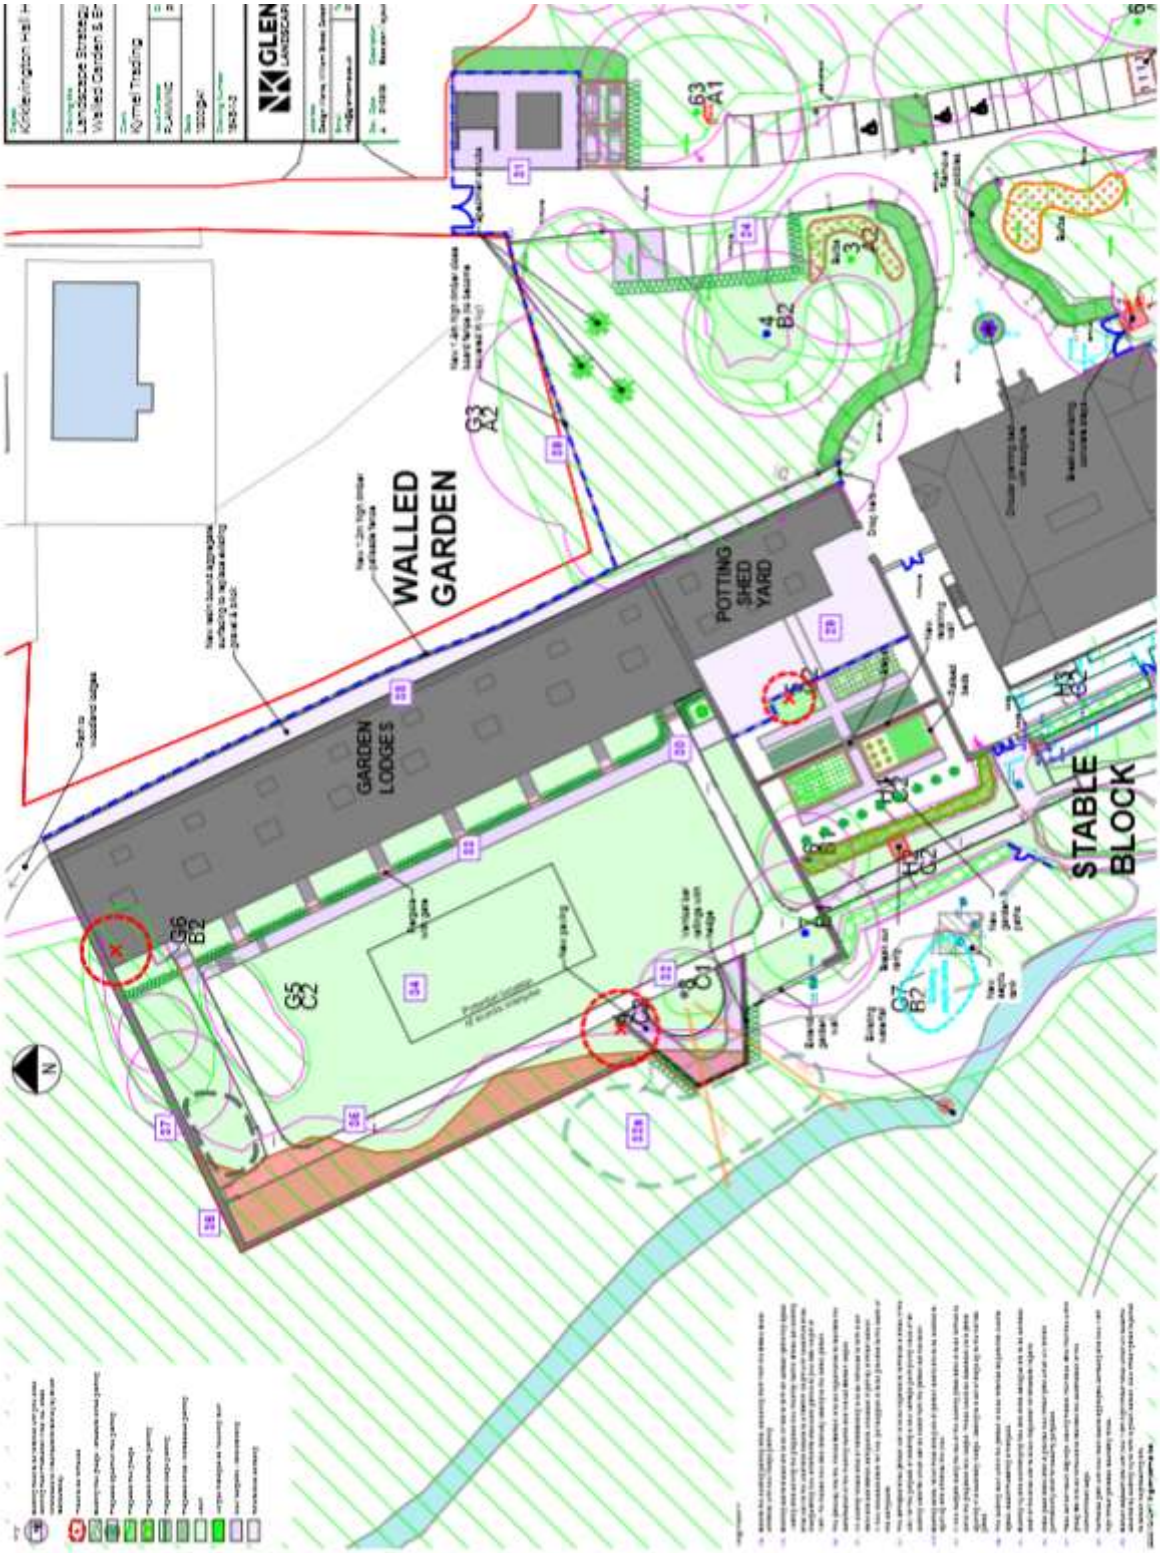Application Number 25/1001/FUL
Appendix 6 – Landscape Strategy Plan – Walled Garden (8 Lodges)